

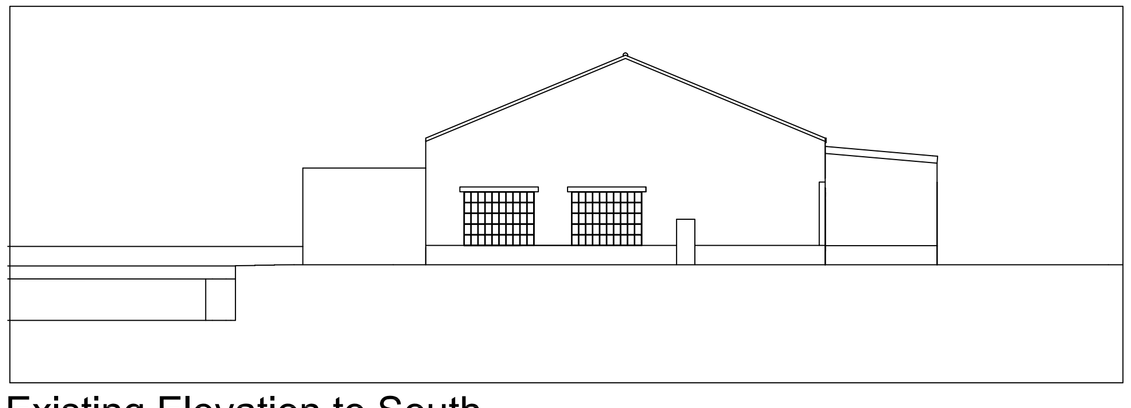


Existing Elevation to South

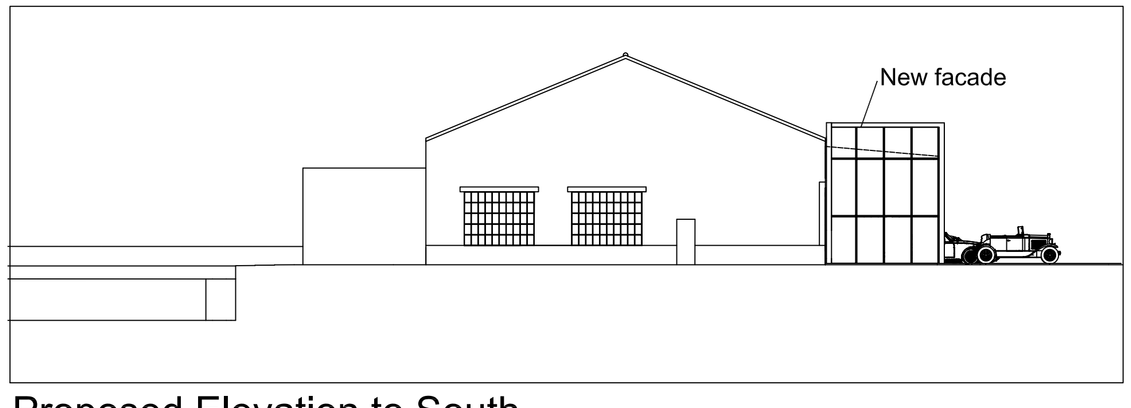



Proposed Elevation to South

0m 25m

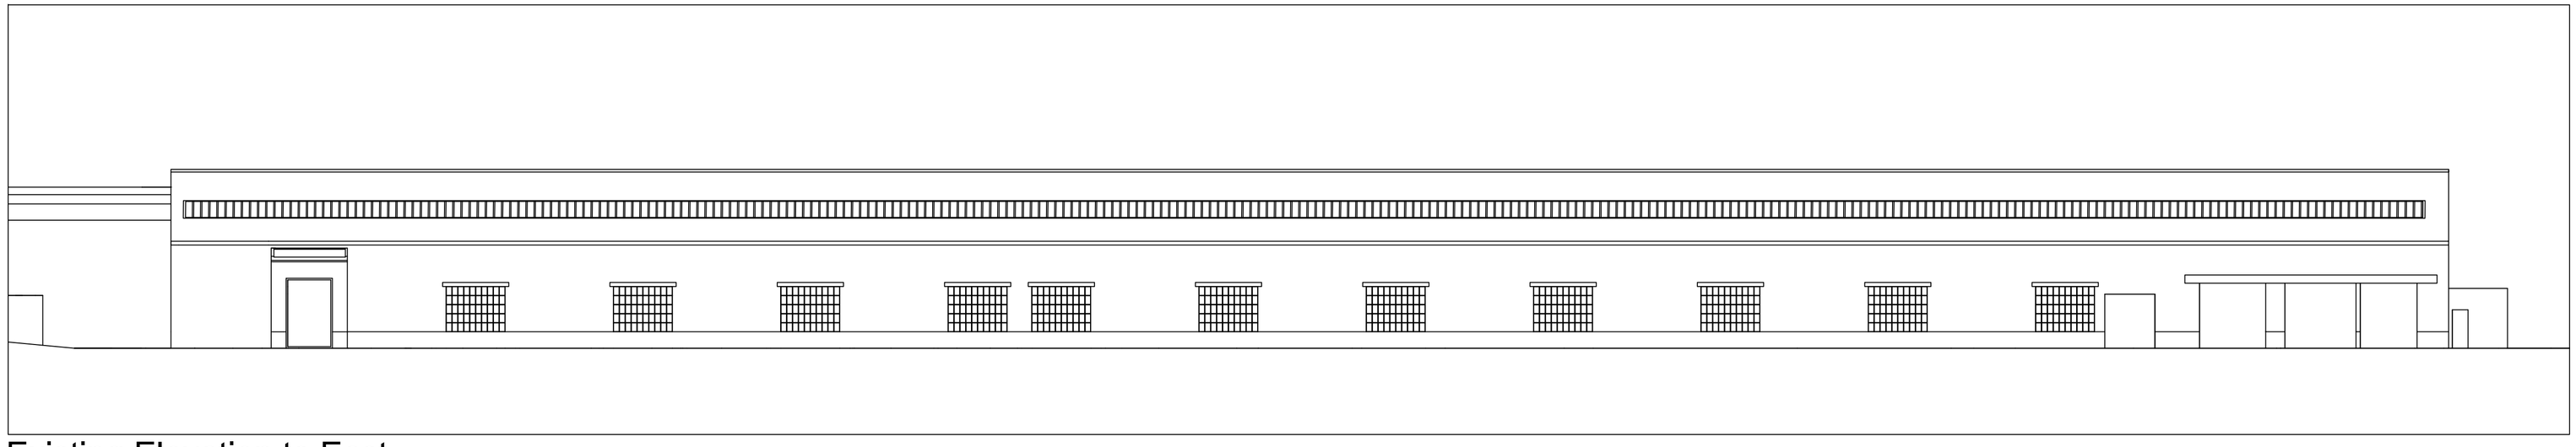

Existing Elevation to East

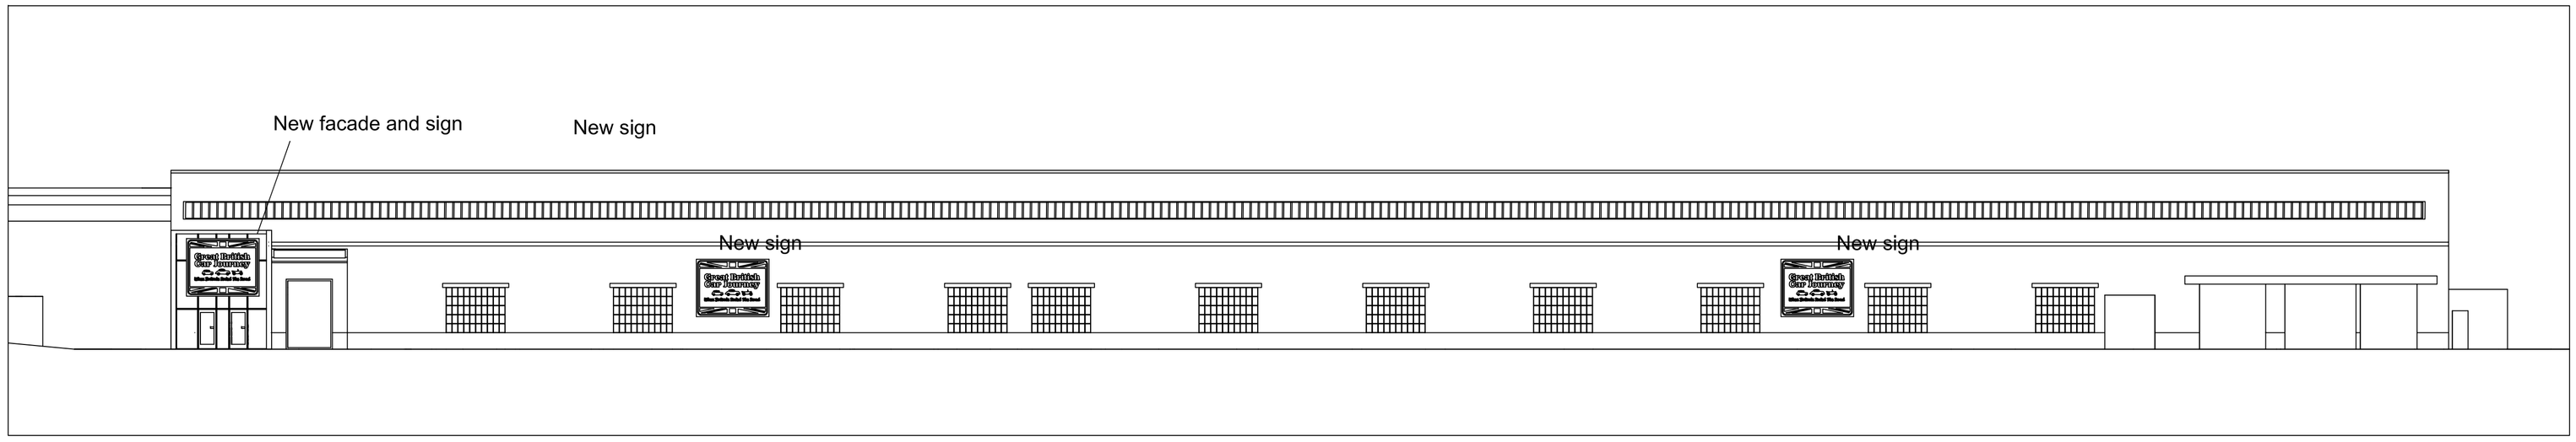


Proposed Elevation to East

Scale 1:200 @ A1