
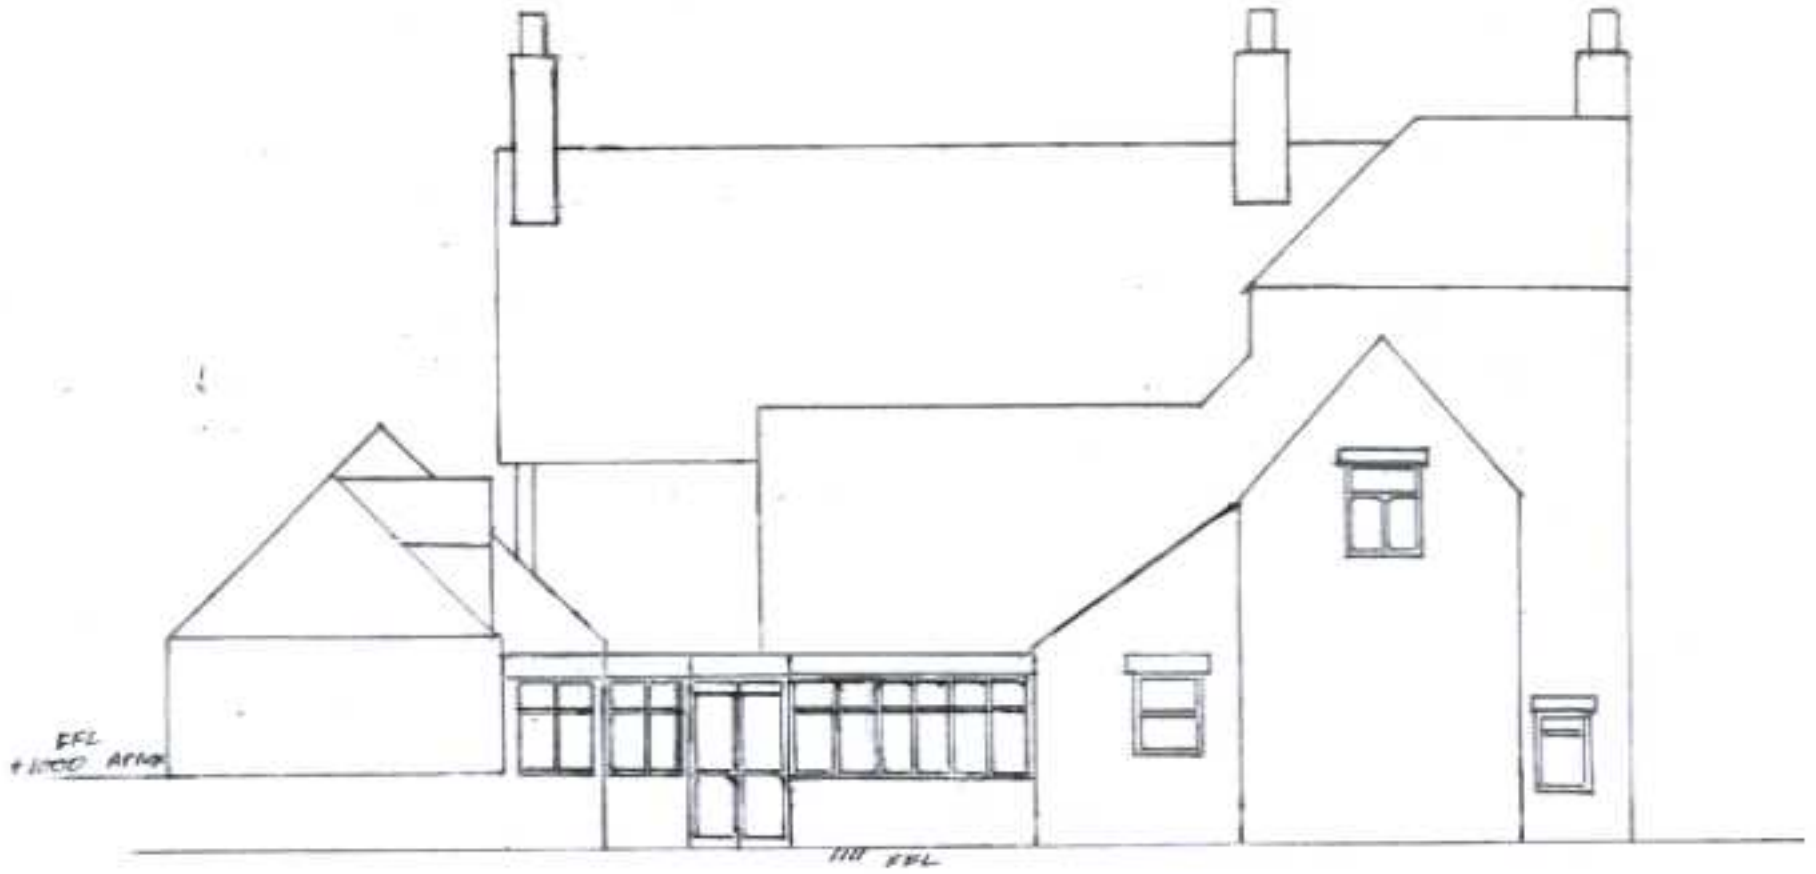


REAR ELEVATION EXISTING

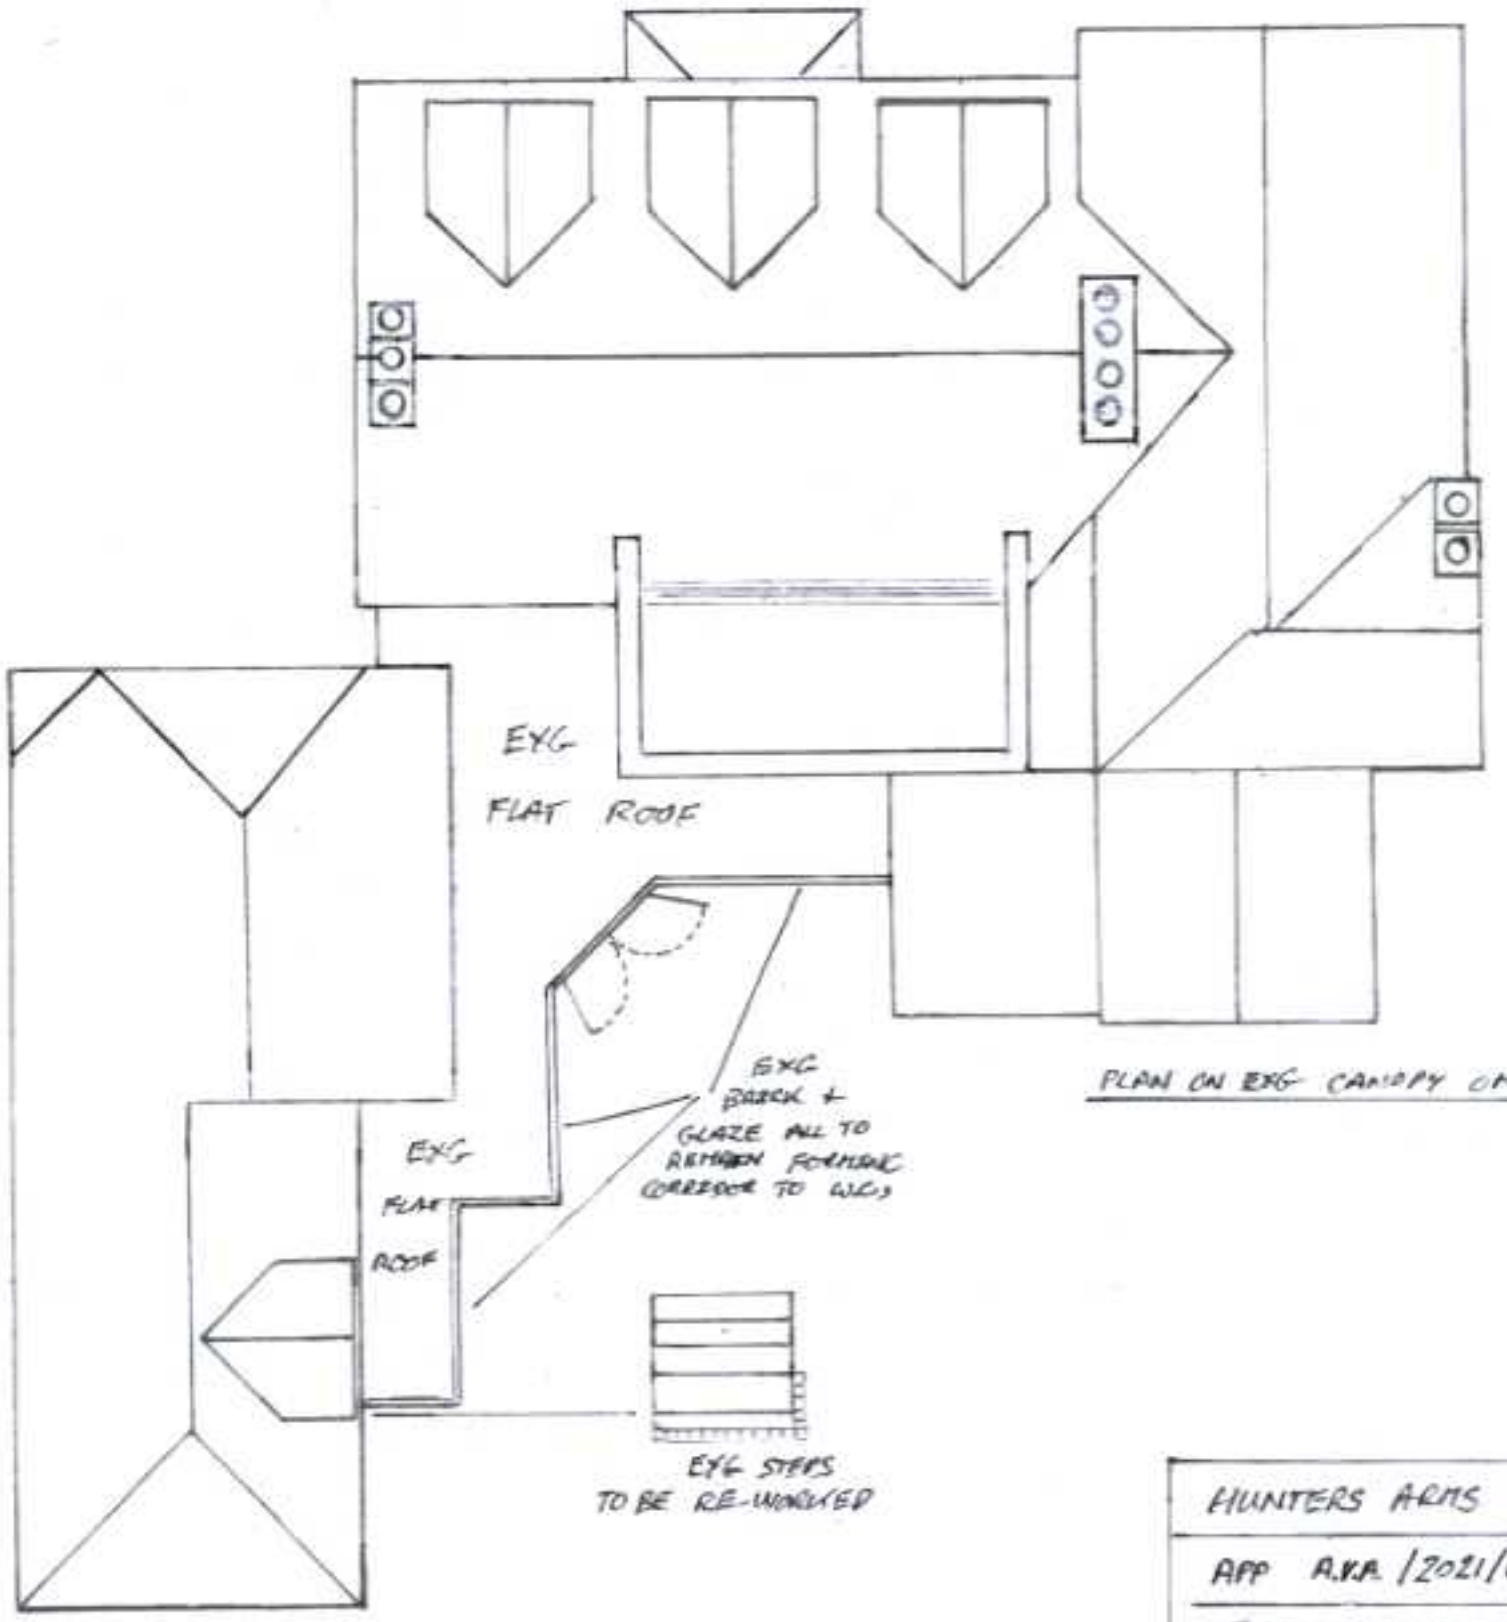

PLAN ON EXG CANOPY OMITTED

HUNTERS ARMS CHURCH STREET

APP A.V.A /2021/0103

REPLACE EXG CANOPY WITH SINGLE STOREY EXTENSION

DRG HUL 007 REAR ELEVATIONS & PLAN AS EXIST

SCALE 1:100 | 19-2-2021 | DRAWN BY B.G.