


REAR ELEVATION SHOWN
TO FINISH FLOOR LEVEL
ENTRANCE LOBBY PLUS 1000 APPROX

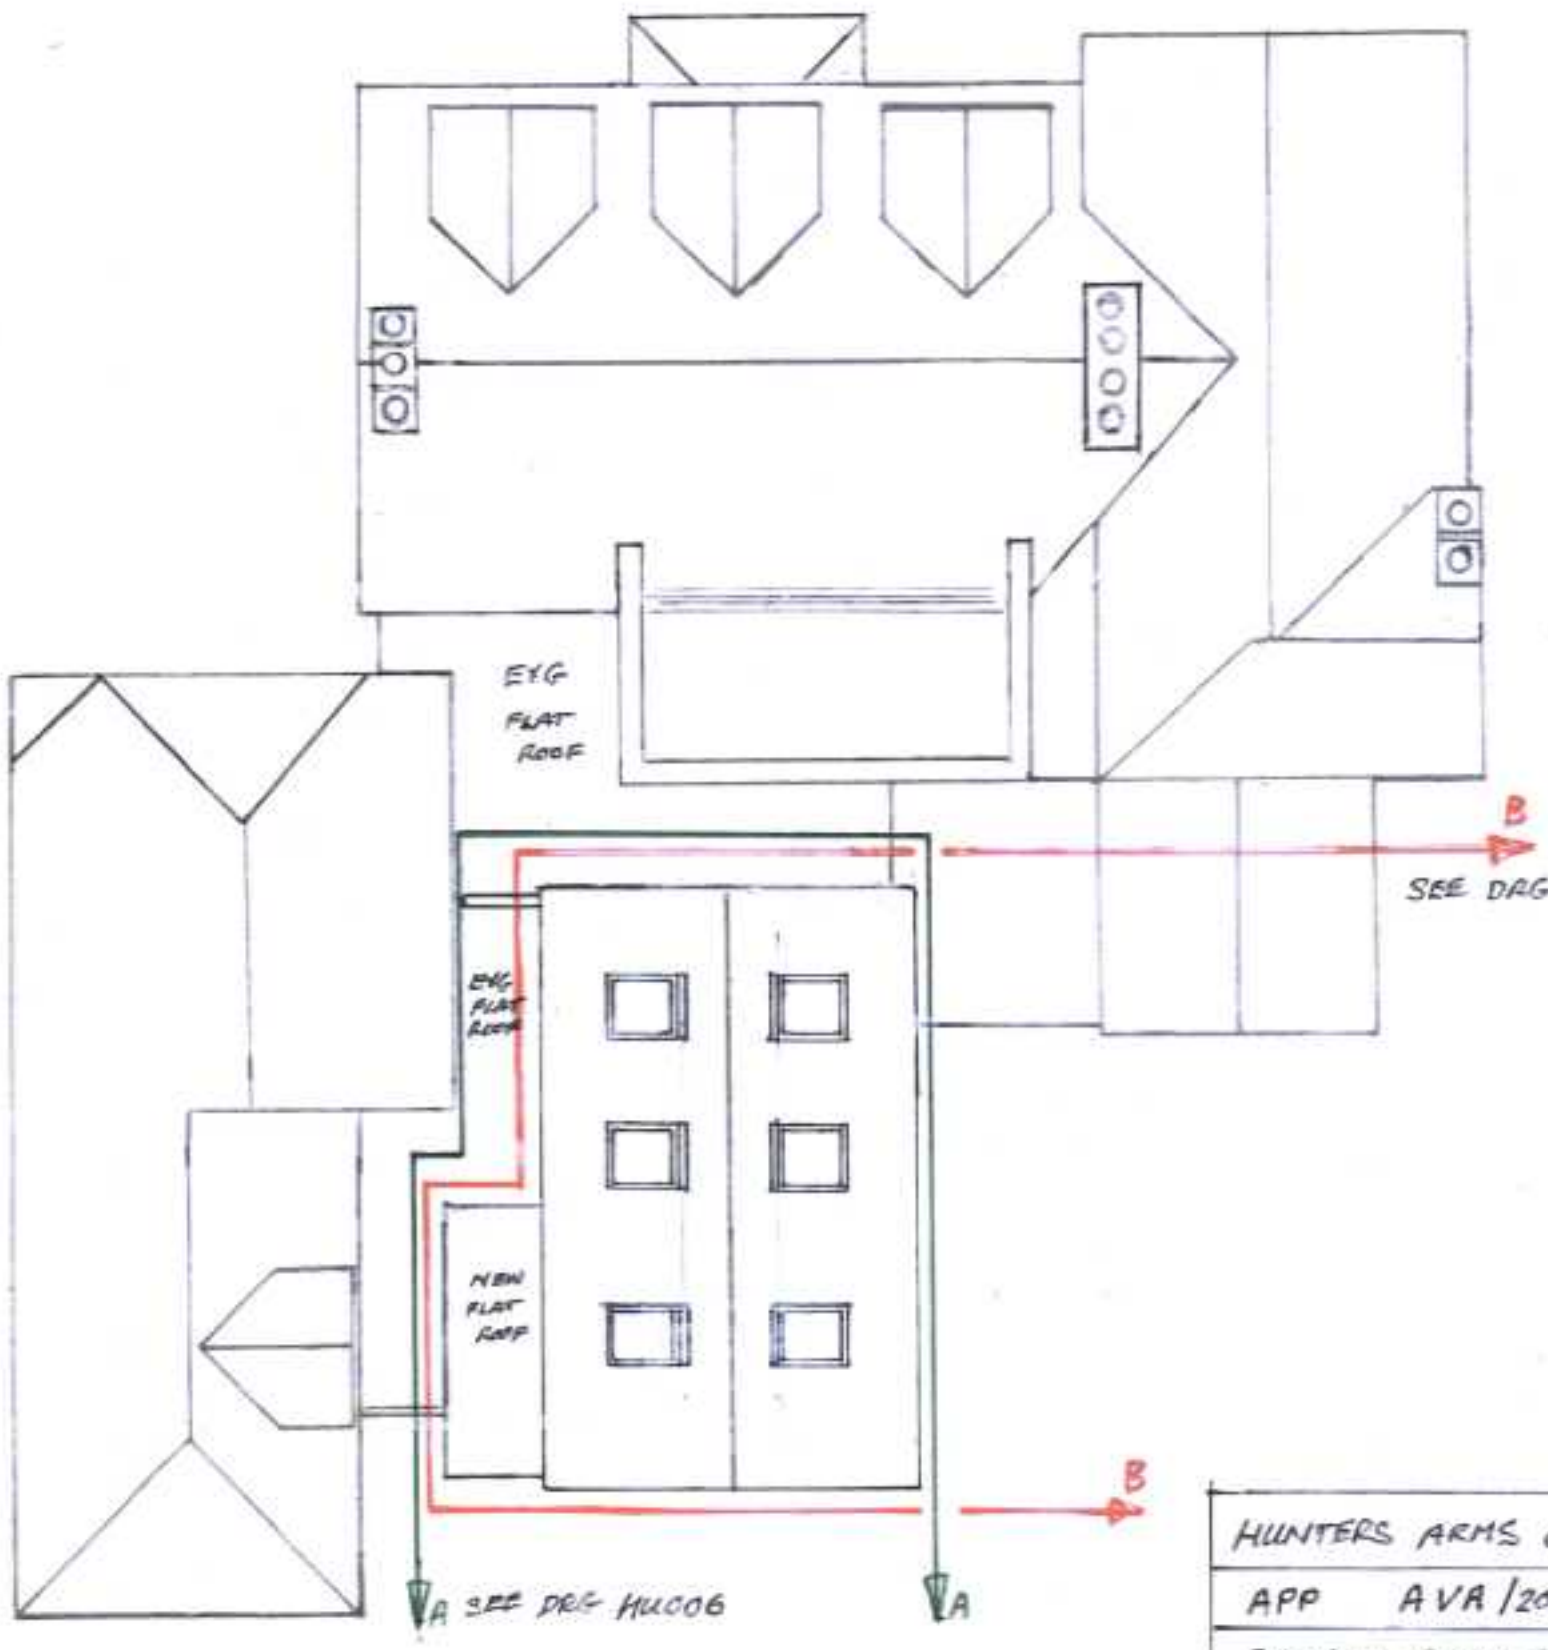

HUNTERS ARMS CHURCH STREET
APP AVA/2021/0103
REPLACE EXISTING CANOPY WITH
SINGLE STOREY EXTENSION
DRG HLC05 ELEVATION & PLAN
ON NEW PROPOSED WITH SECTION LINES
SCALE 1:100 | 19-2-2021 | DRAWN EG