
Black and Grey Water Management

Chestnut Farm & The Hawthorns, Moorwood Moor, DE55 7NU

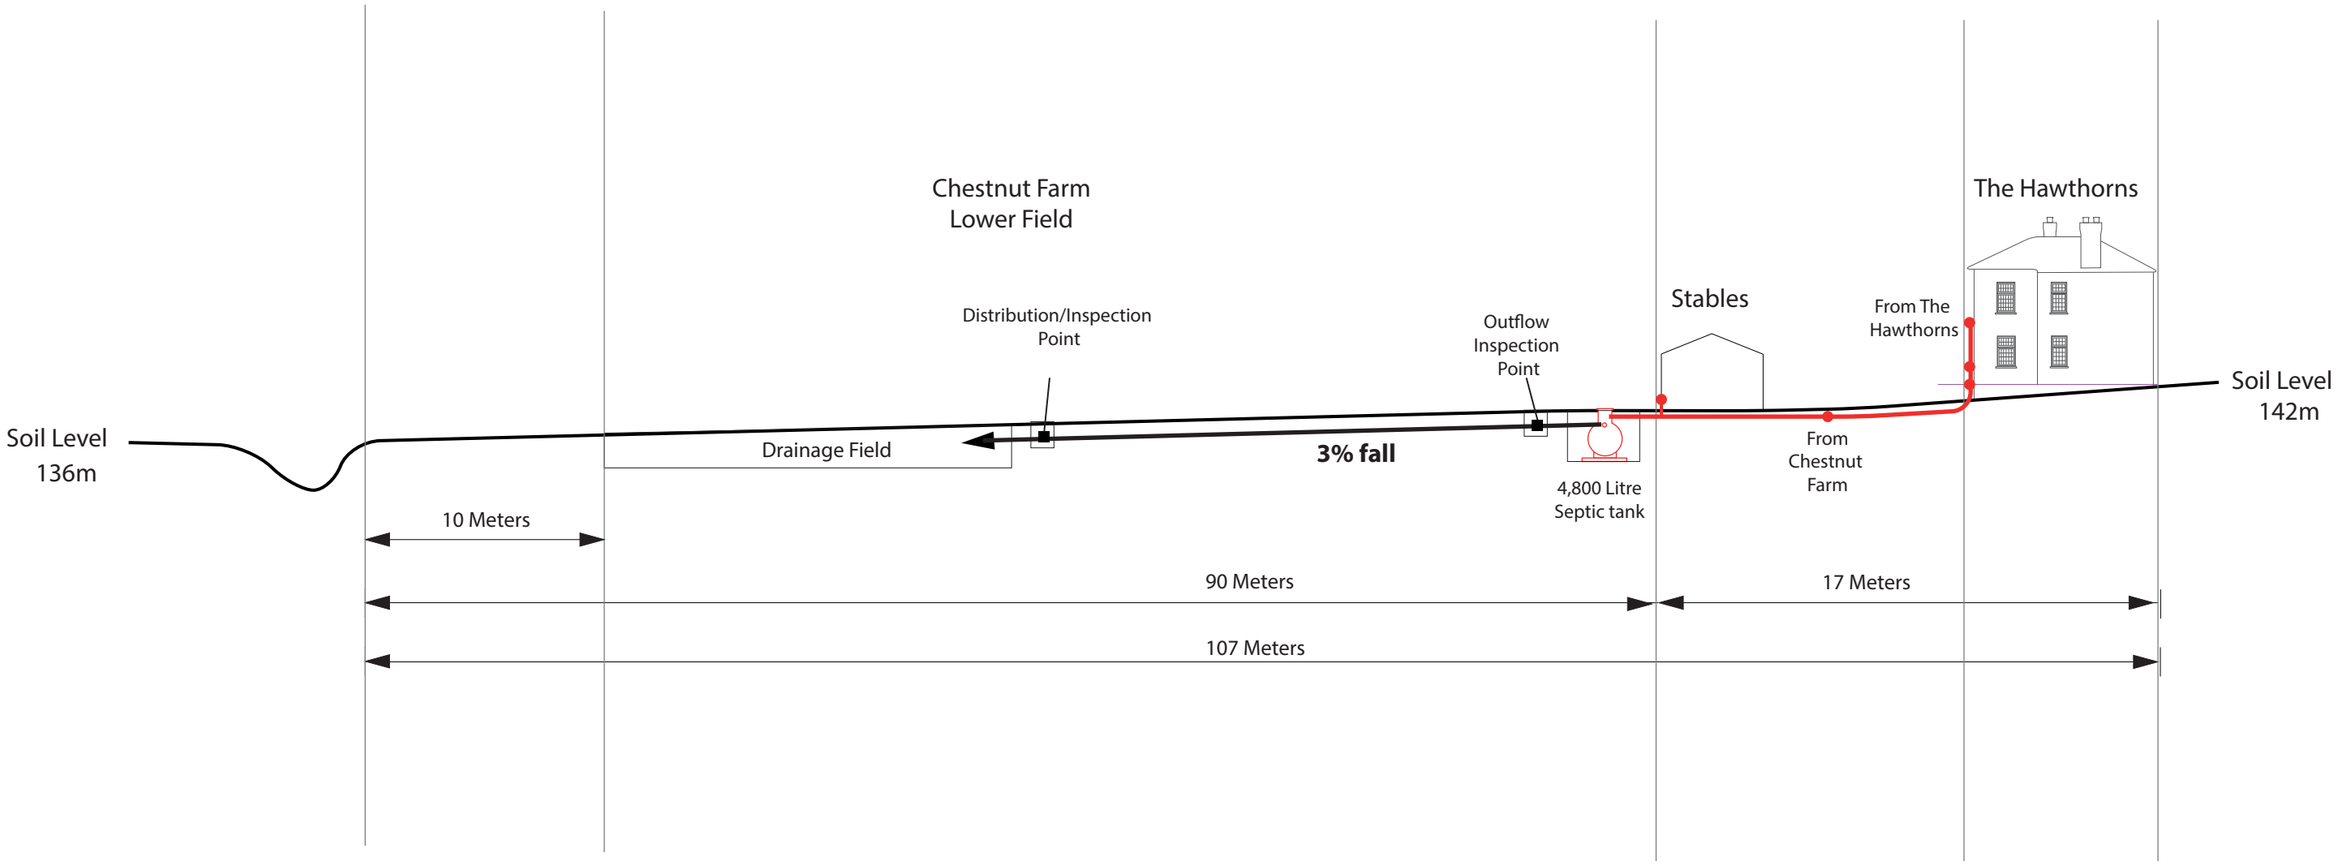

Drainage field percolation

Area Required = 318.5 sqm

13 People x 98 Seconds x 0.25 For Septic tank

RICHARD WHEATCROFT	**14/02/2021**
CHESTNUT FARM & THE HAWTHORNS - WASTE WATER INFRASTRUCTURE RENEWAL	
BLACK & GREY WATER FLOW - CROSS SECTION	
DO NOT SCALE, USE FIGURED DIMESIONS ONLY	
DRAWING / REVISION 1	