
Black and Grey Water Routing

Chestnut Farm and The Hawthorns,
Moorwood Moor, DE55 7NU

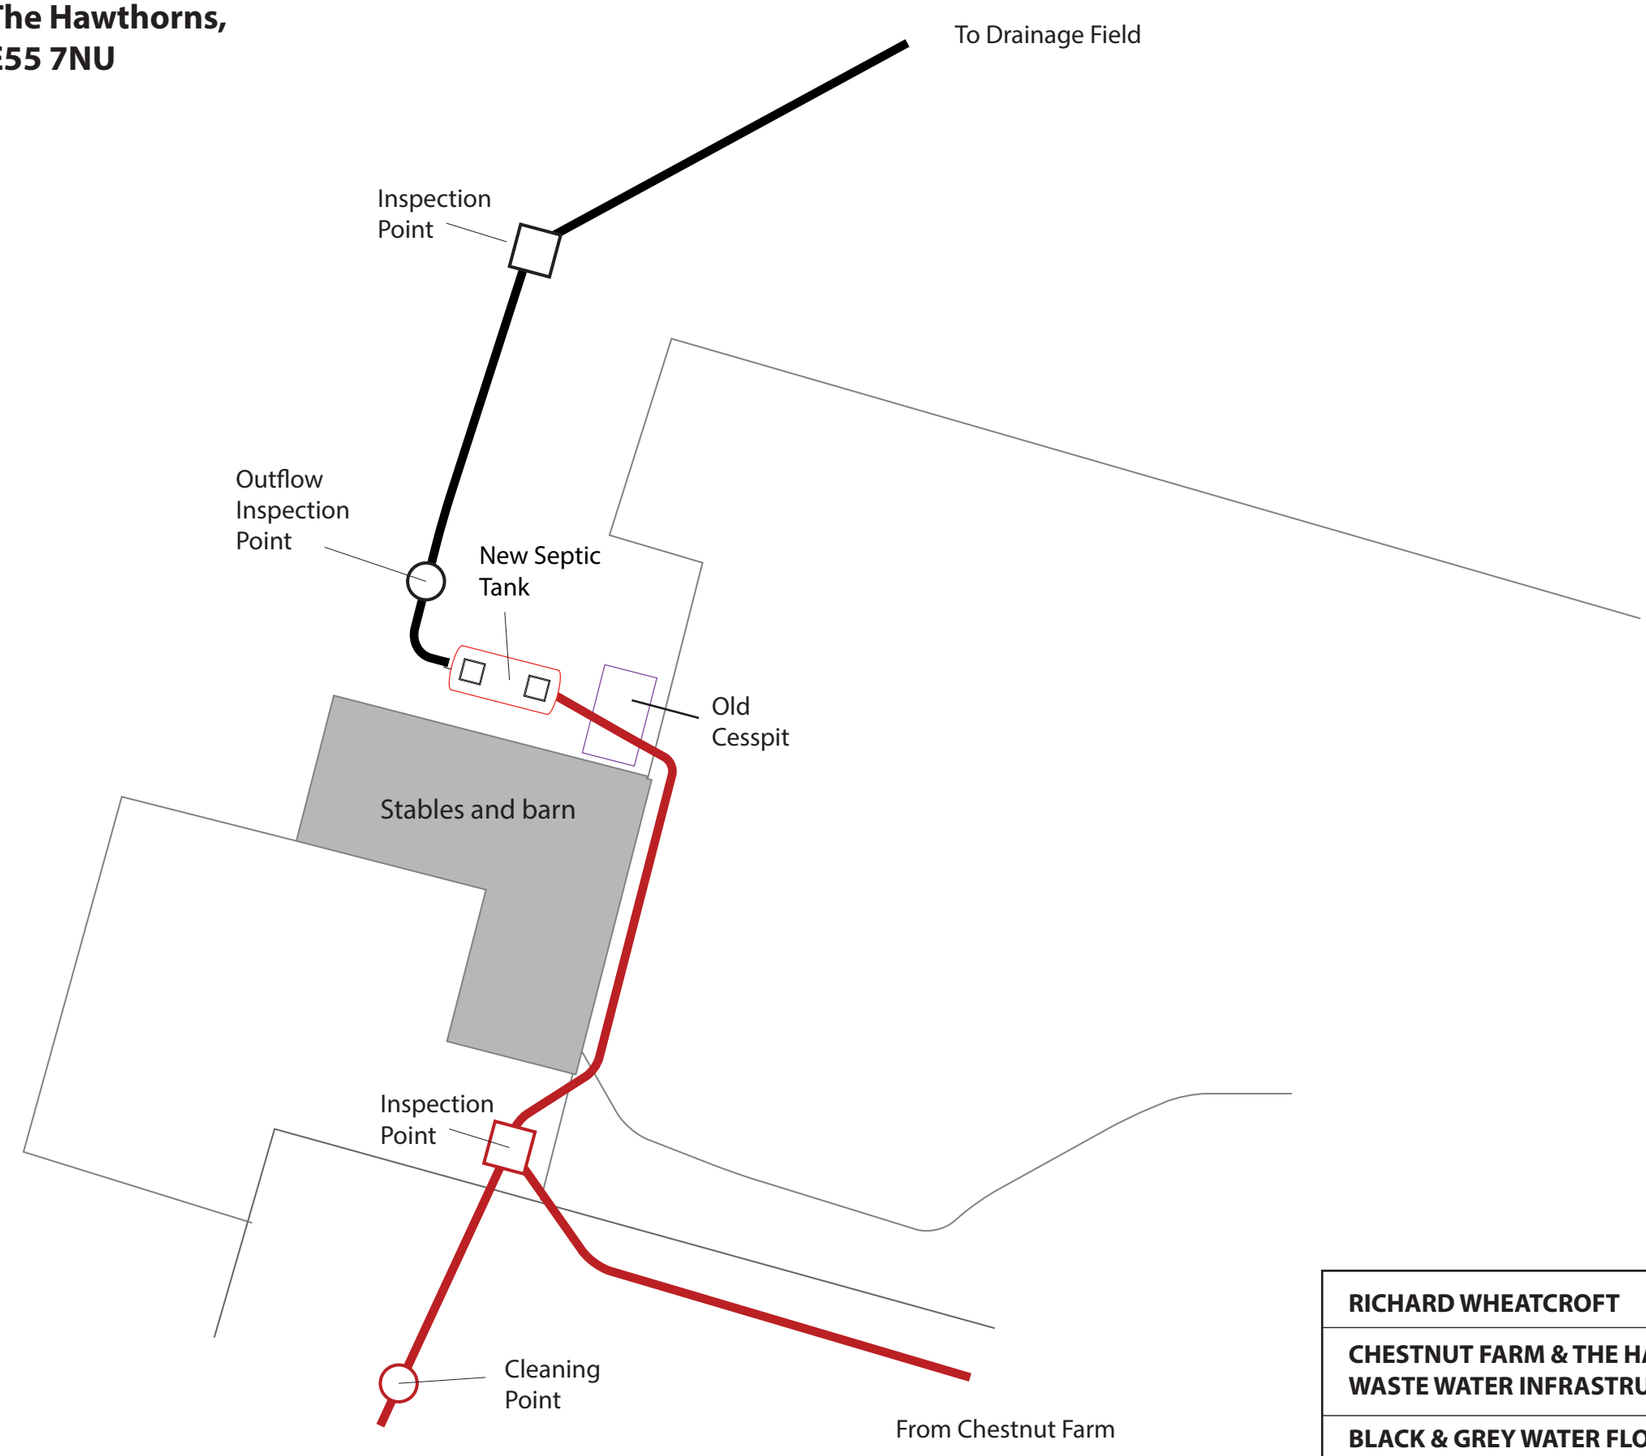

KEY

- Black and Grey Water
- Outflow from septic tank
- Septic Tank
- Cesspit

RICHARD WHEATCROFT	**14/02/2021**
CHESTNUT FARM & THE HAWTHORNS - WASTE WATER INFRASTRUCTURE RENEWAL	
BLACK & GREY WATER FLOW - ROUTING	
DO NOT SCALE, USE FIGURED DIMESIONS ONLY	
DRAWING / REVISION 1	