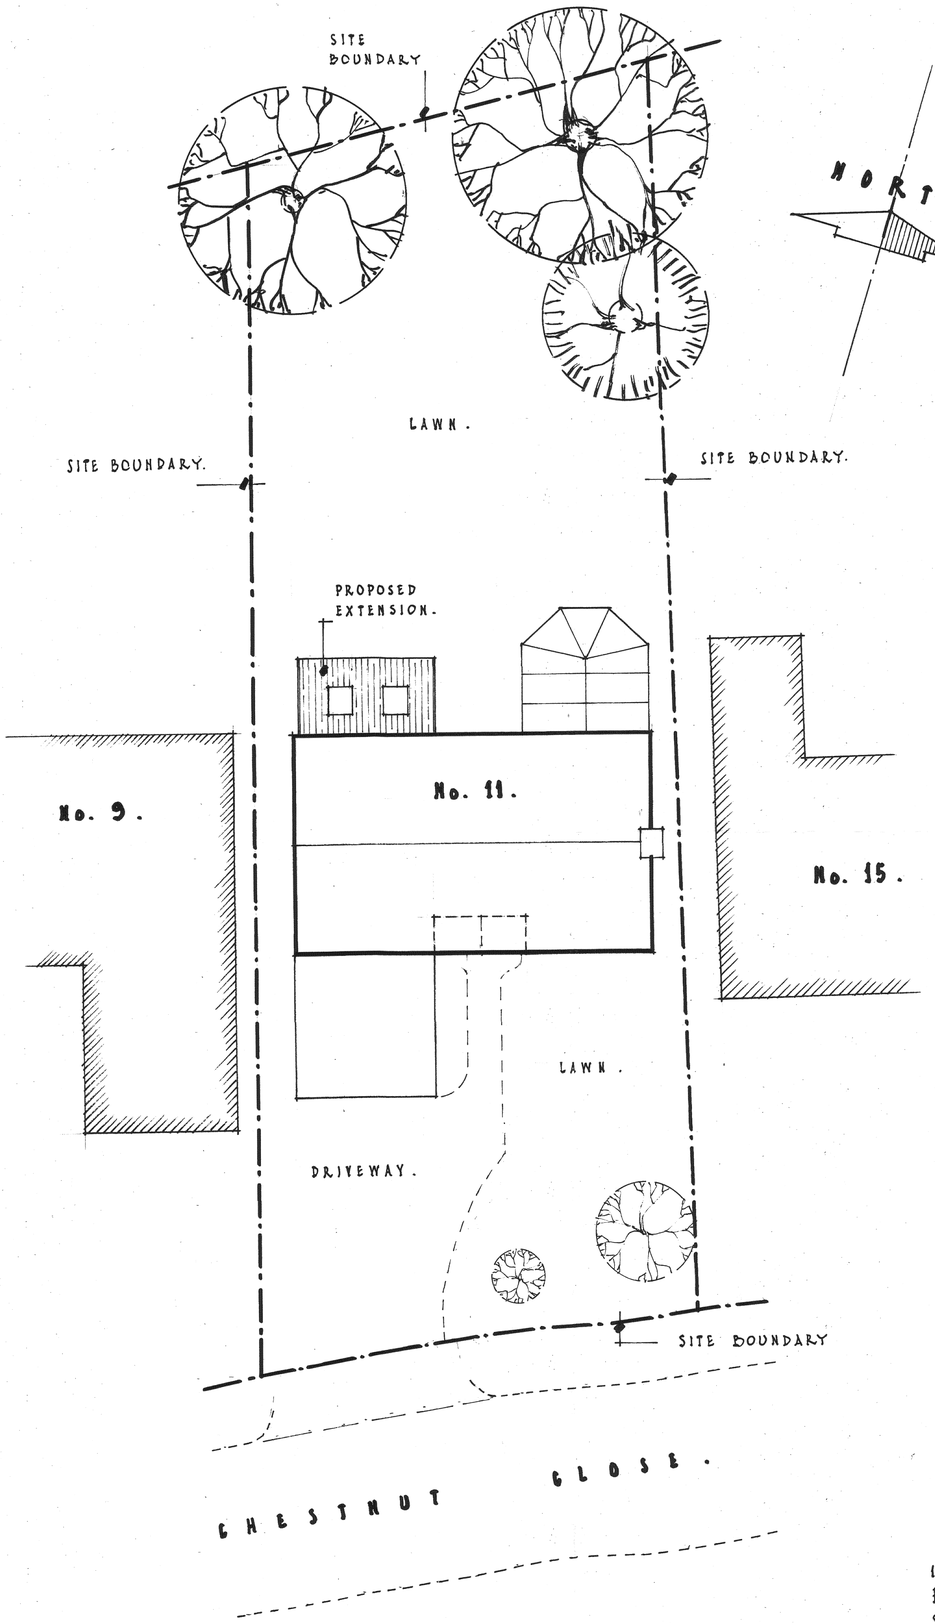

SITE PLAN.

1 0 1 2 3 4 5 6 M.

SCALE 1:100 @ A1.

PROPOSED REAR EXTENSION.
11 CHESTNUT CLOSE,
DUFFIELD DE56 4ND.

PROPOSED SITE PLAN.

SCALE. 1:100@A1 DATE. FEB.'21 No. RST/04.

rstheilwellarchitect@mail.com