

Proposed elevation viewed from river

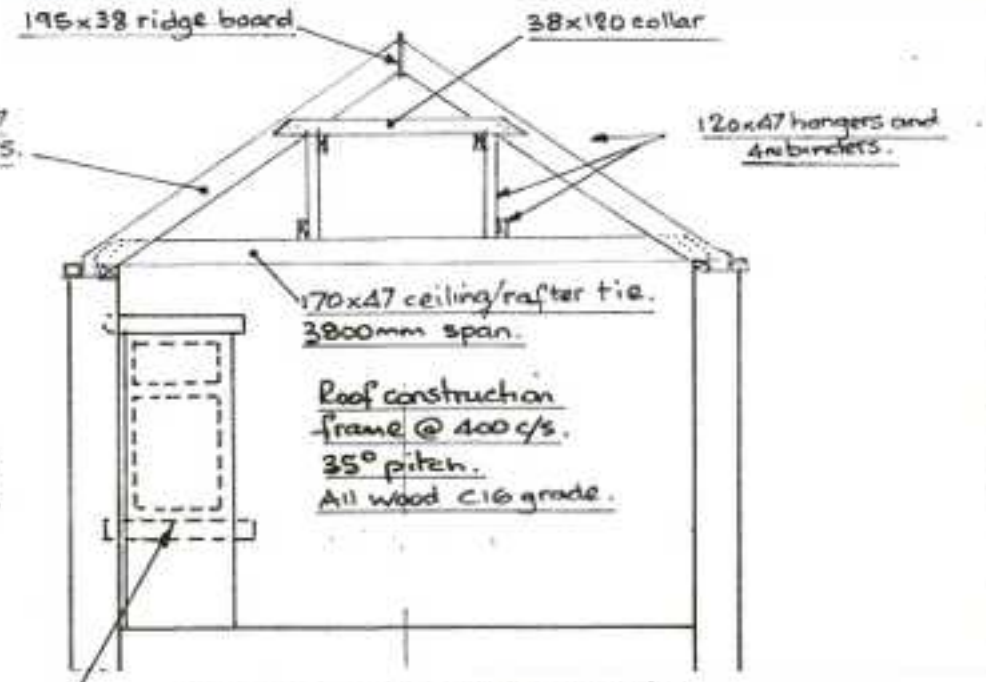

Section on Roof Construction.

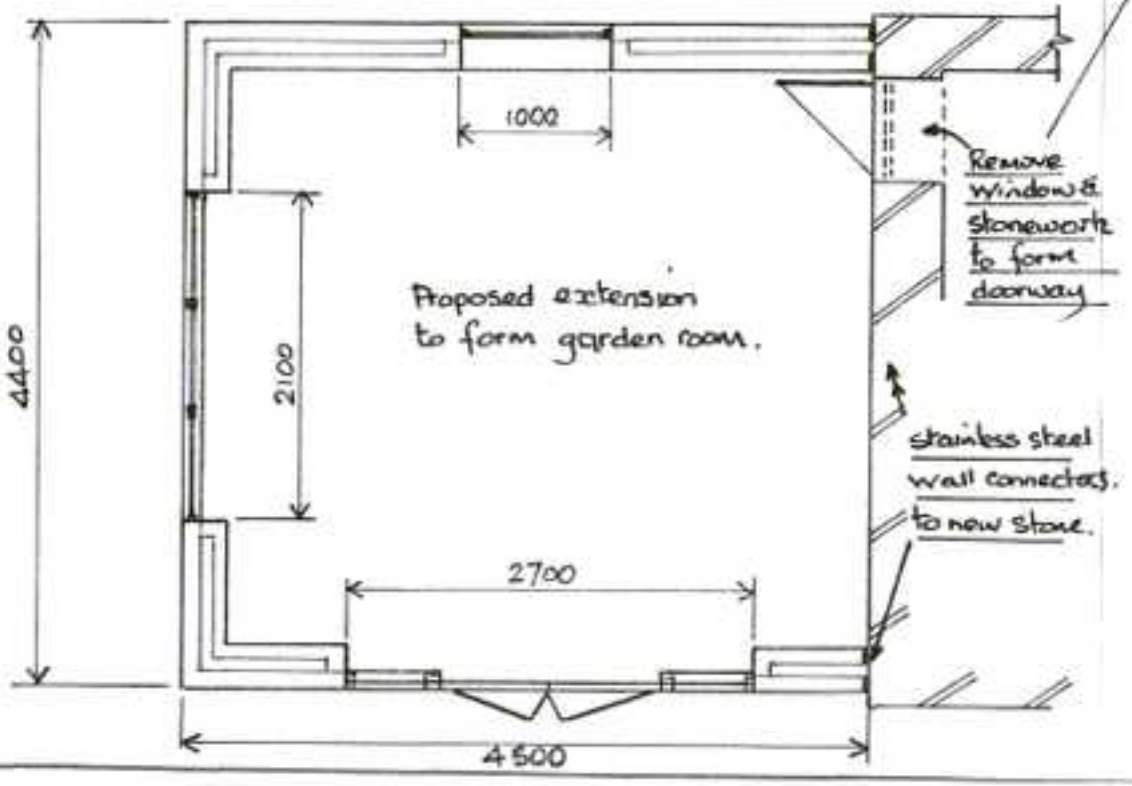

Wall construction:

- new 215mm coarsed gritstone, tumbled 'Birchover' or similar, 100mm on bed.
- 100mm Rockwool filled cavity.
- 100mm 'Celcon' standard blocks (3.6N)

all to give U value of 0.28 minimum.

Windows.

- all windows and frames/doors to be timber and painted.
- glass to be double glazed, min U 1.4.

floor construction

- see drawing no. 13

Proposed extension
6, Belper Lane, Belper
Building Details.

Scale 1:50
Drawing no. 11