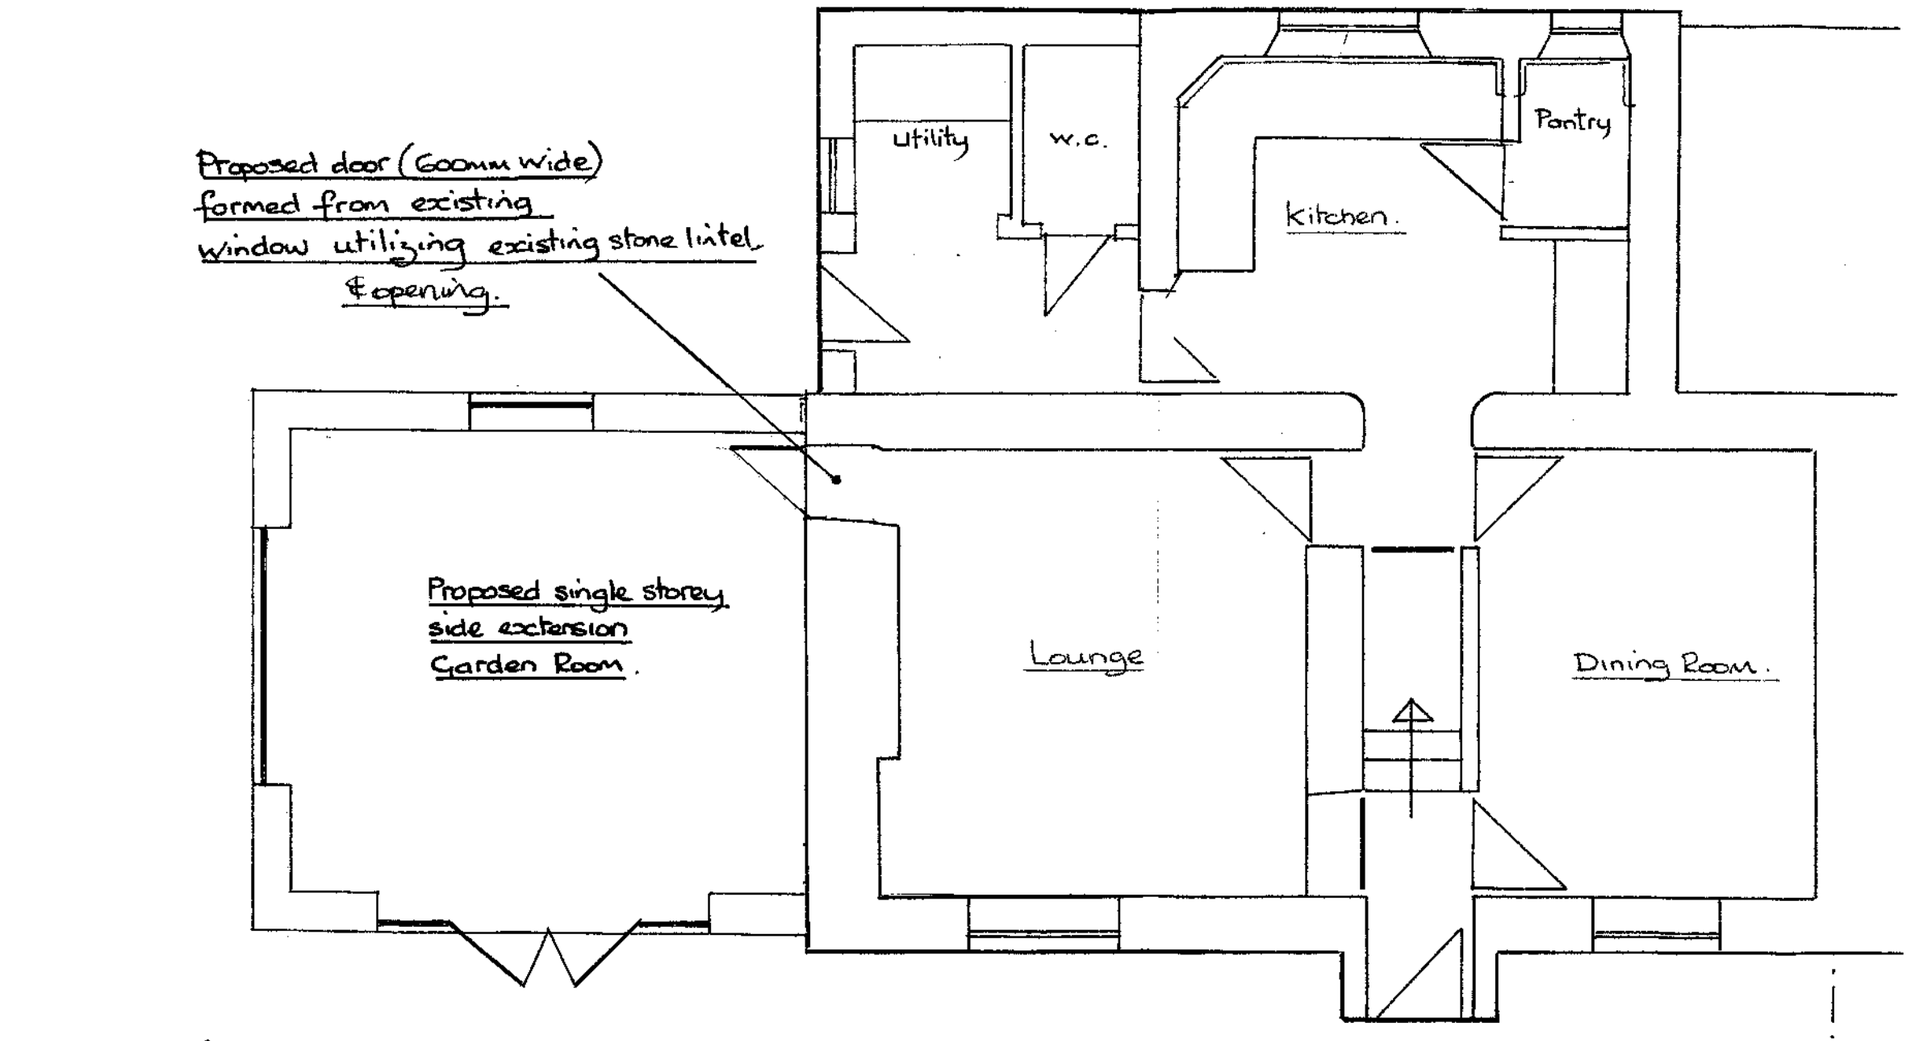

Proposed
Ground Floor Plan
Scale 1:50

Drawing No 15
Proposed single storey
side extension.
at 6, Belper Lane, Belper DE56 2UG