


West Elevation

Scale 1:100



South Elevation

Scale 1:100

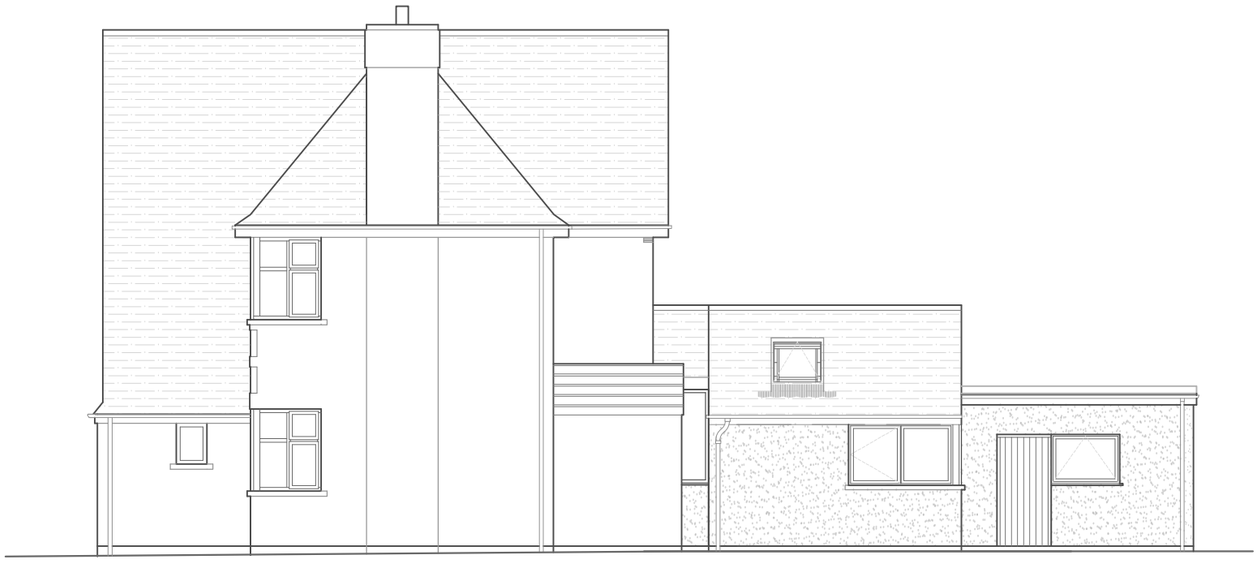

East Elevation

Scale 1:100



North Elevation

Scale 1:100

M 1:100

0 1 2 3 4 5 6 7 8 9 10 [m]

Drawn by: MRF	**Project:** Extensions and Conversion
Client: Andrew Hughes 232 Cromford Road Langley Mill	**Drawing Title:** Proposed Elevations - PLANNING

Date: 03/12/2019

Scale @ A3: 1:100

Job Number: 2290-03

Architecture First
Trading Name of
Heritage First Ltd
80 Station Road
Mickleover
Derby
DE3 9GJ

tel: 01332 510225 - email: hello@h1st.co.uk - web: architecturefirst.co.uk