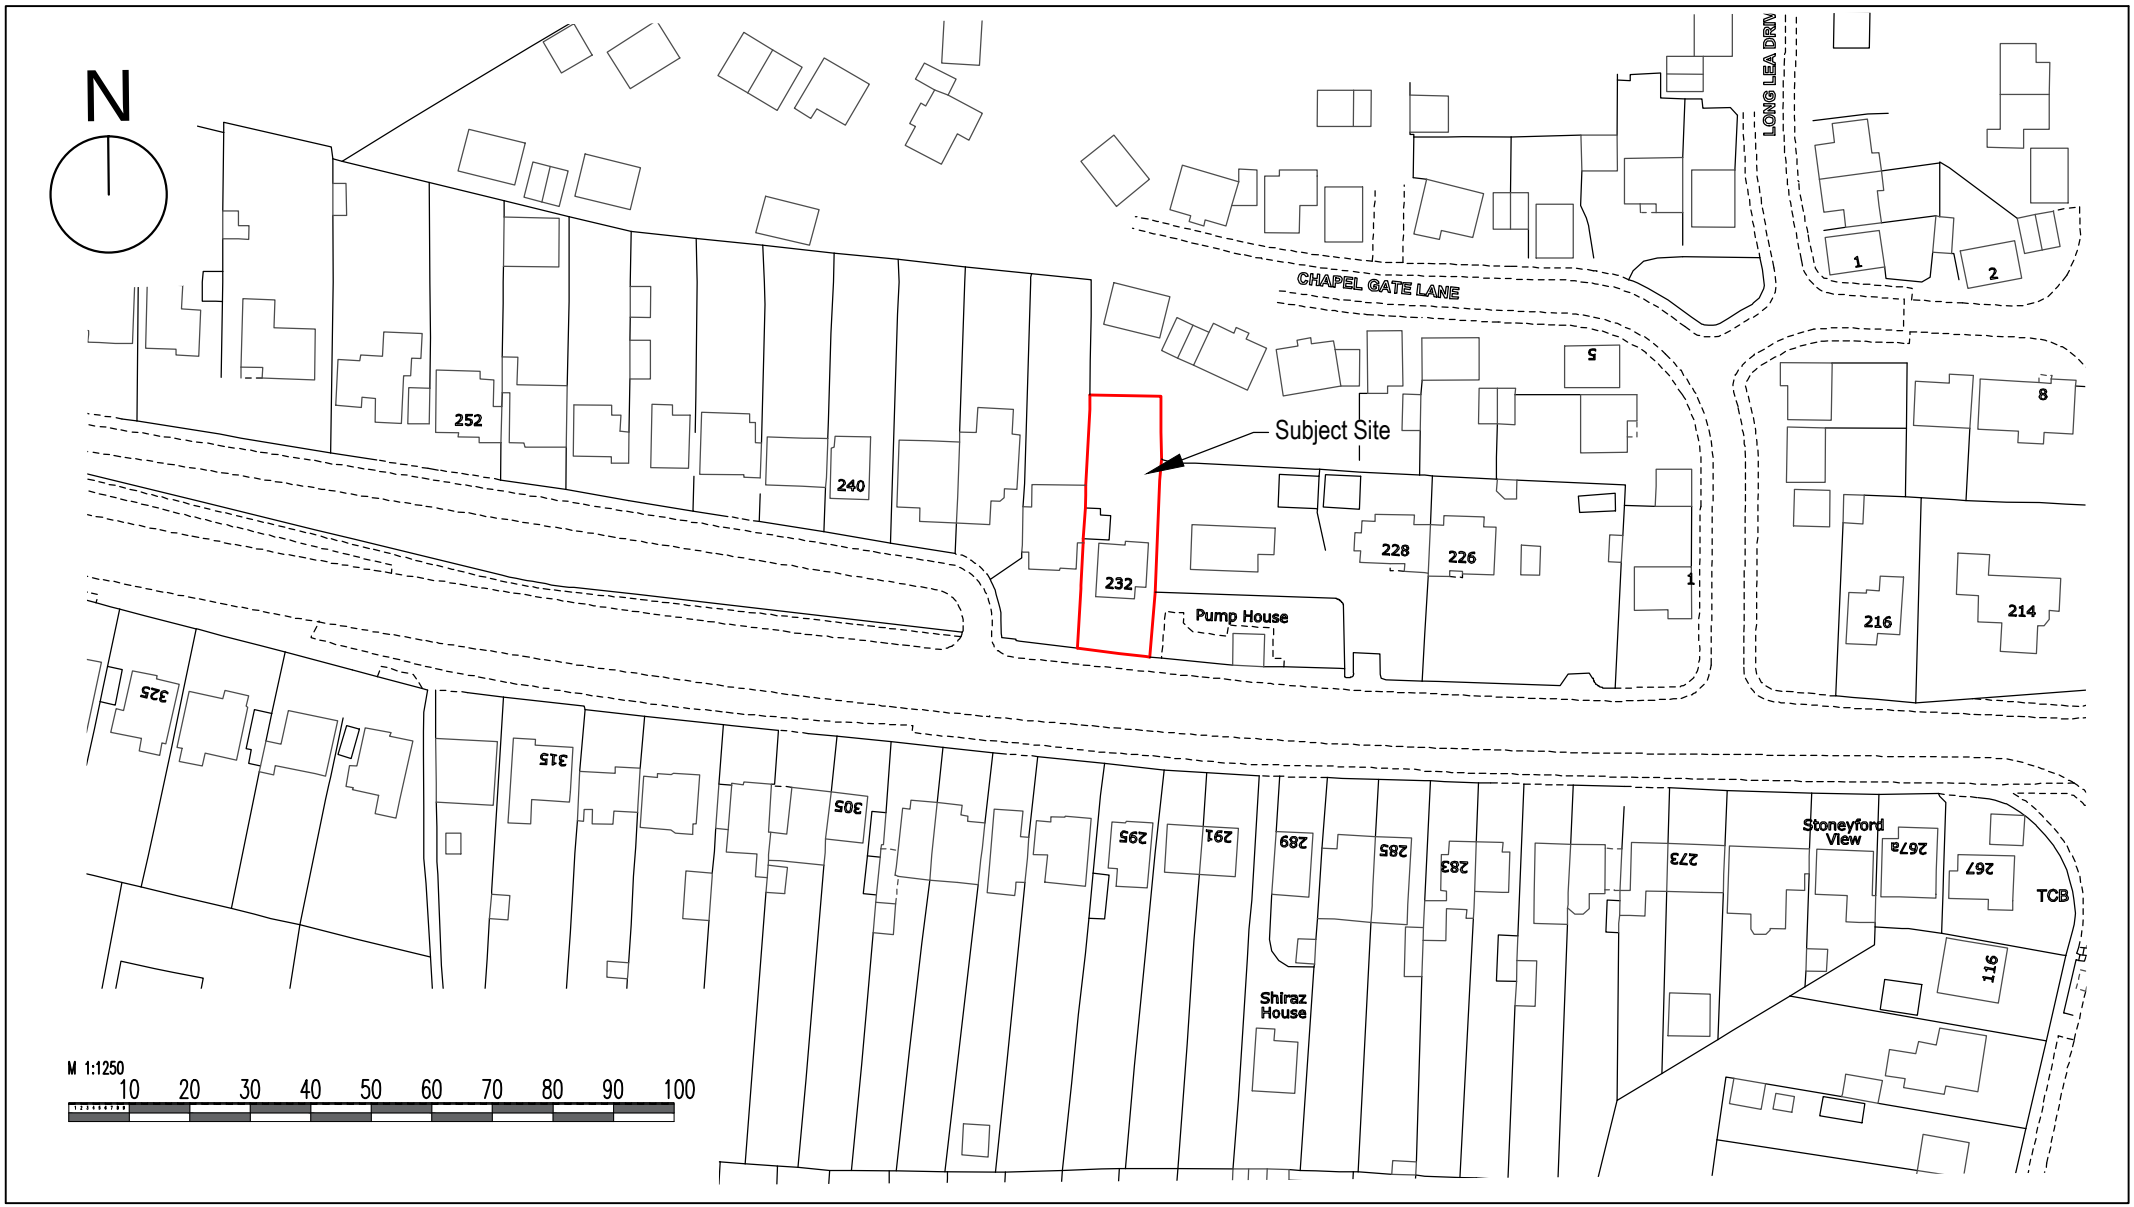


Revision notes:		
Rev:	Date:	Notes:

Drawn by: MRF

Client: Andrew Hughes
232 Cromford Road Langley Mill Derbys

Project: Extensions and Conversion

Drawing Title: Location Plan

Date: 03/12/2019

Scale @ A4: 1:1250

Job Number: 2290-05

Architecture First
Trading Name of
Heritage First Ltd
80 Station Road
Mickleover
Derby
DE3 9GJ

t: 01332 510225 - e: hello@h1st.co.uk - w: architecturefirst.co.uk