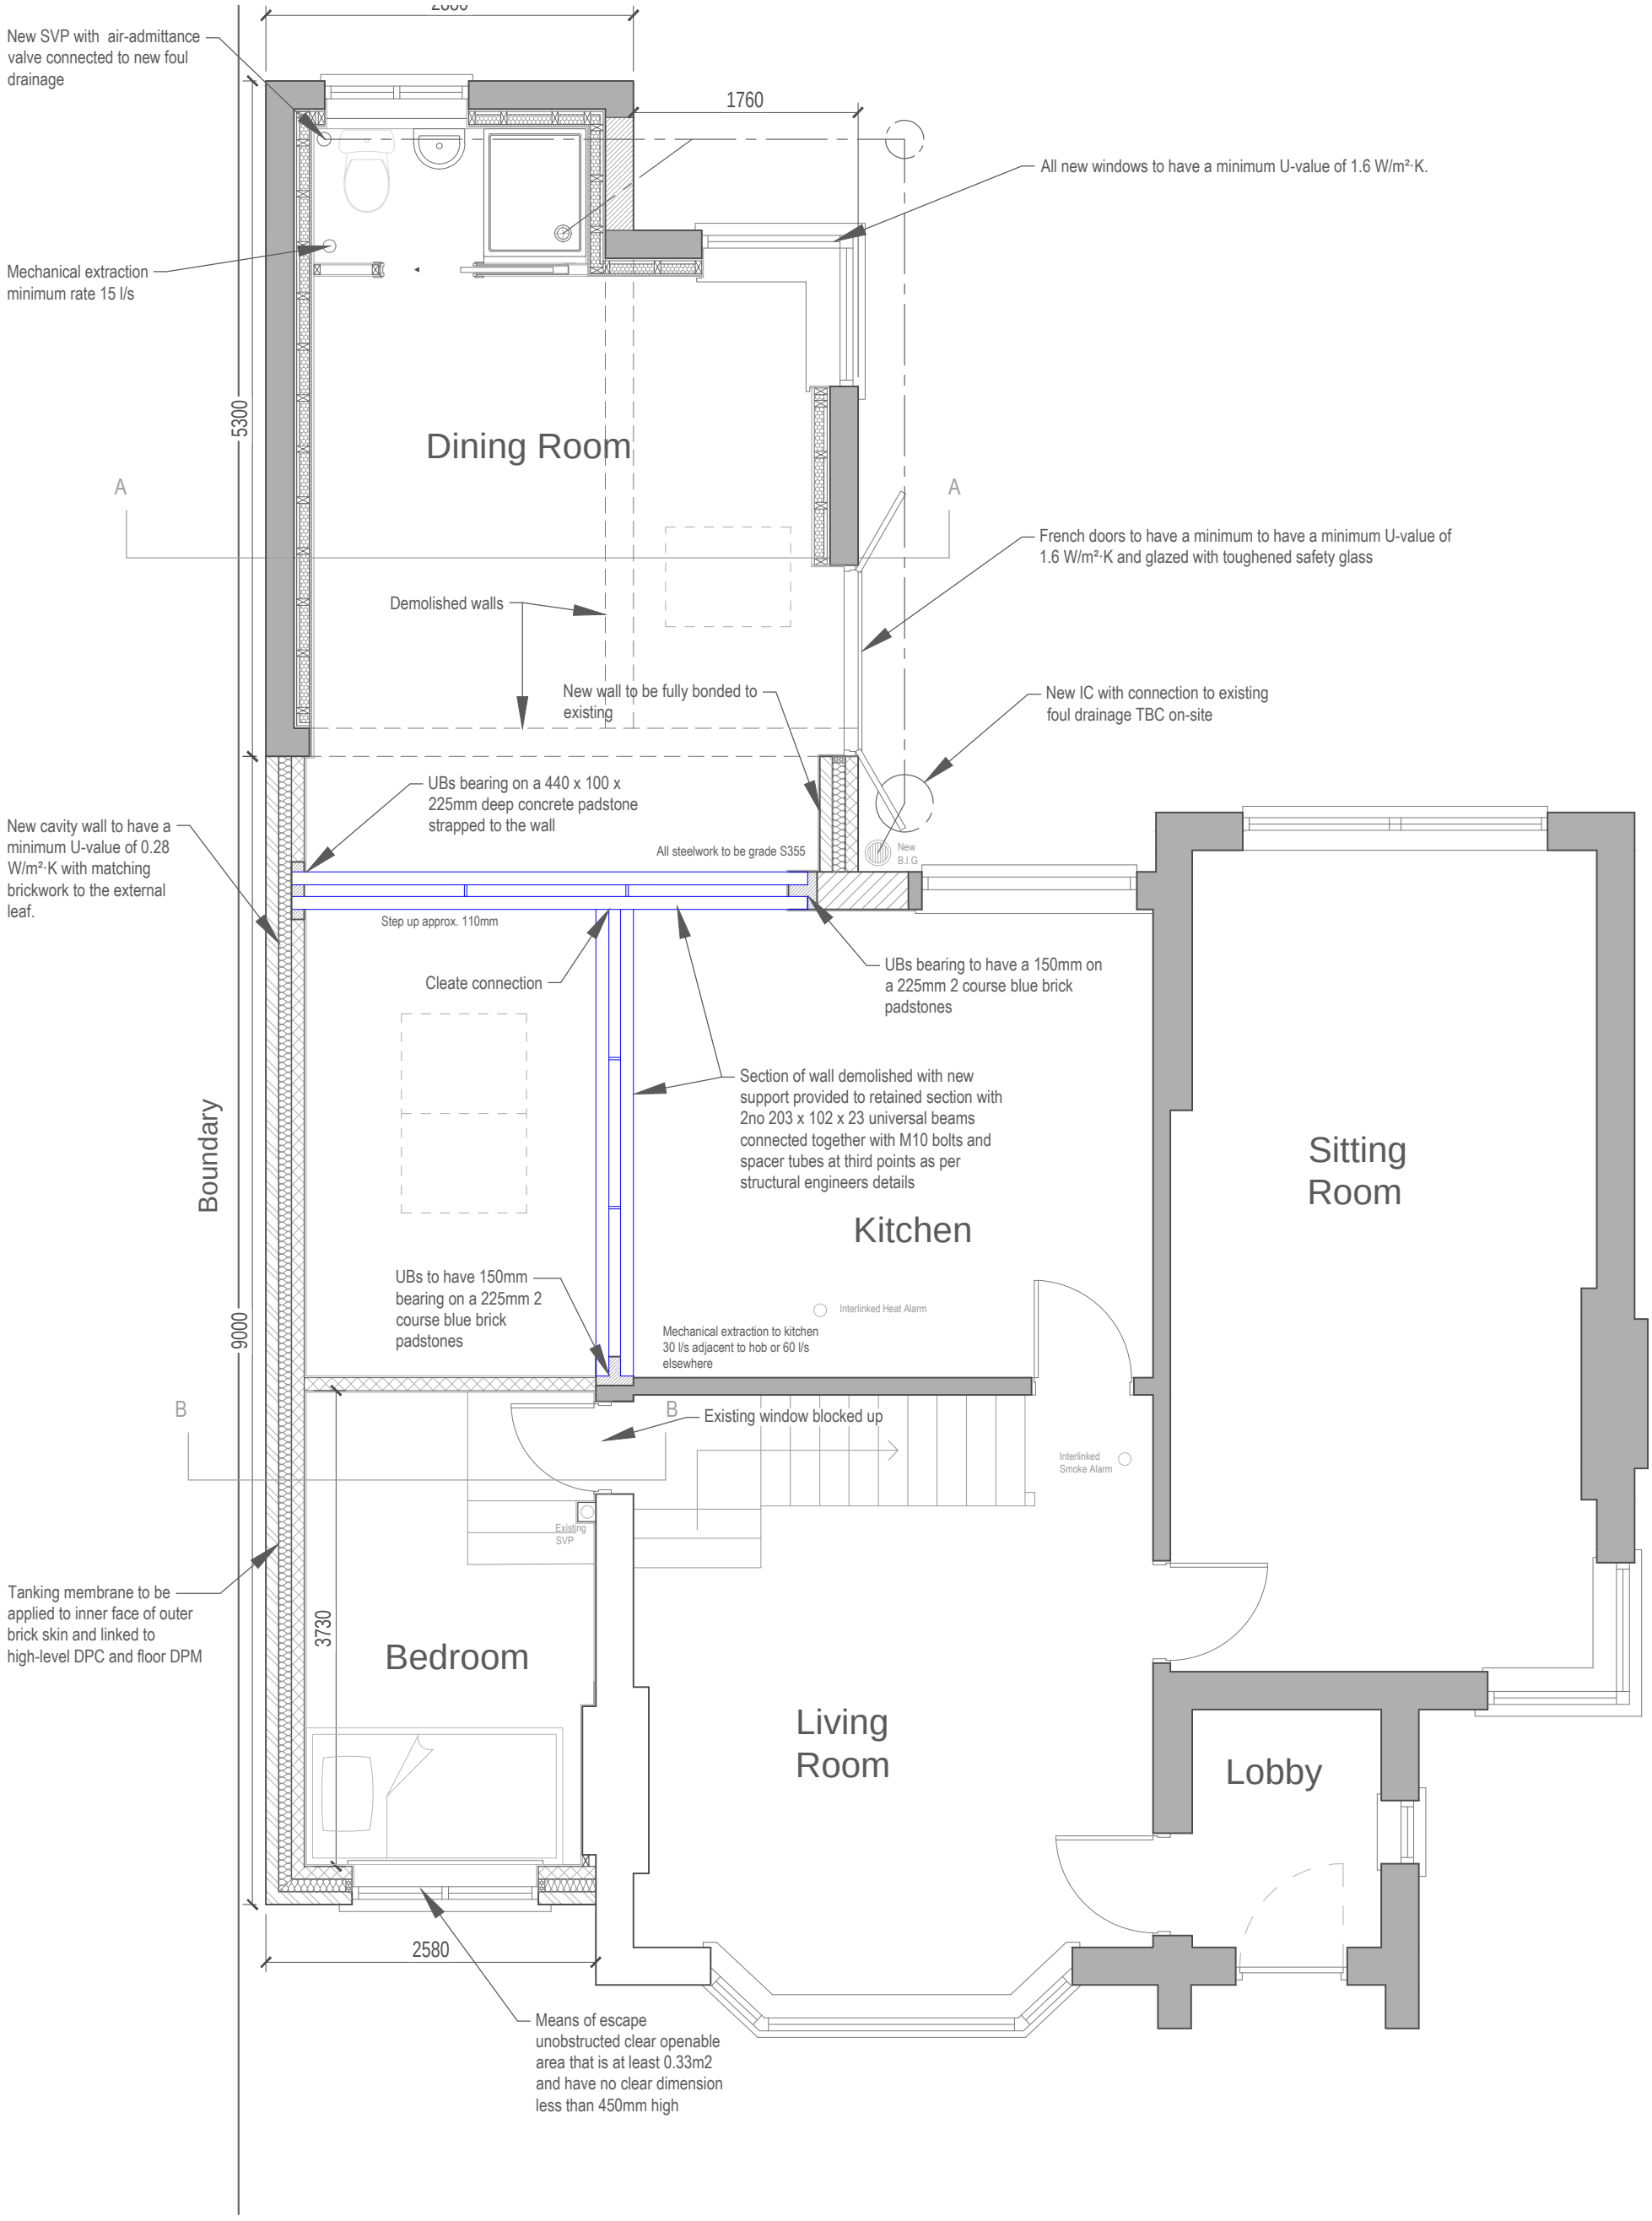


Revision notes:

Rev:	Date:	Notes:
B	03/12/19	Dimensions of the gym revised
C	05/02/21	Doorway created to new bedroom, garage gable wall and section of the kitchen wall removed. French door added.

Drawn by: MRF

Client: Andrew Hughes
232 Cromford Road Langley Mill

Project: Side Extension & Garage Conversion

Drawing Title: Proposed Ground Floor Plan - BR

Date: 17/05/2020

Scale @ A3: 1:50

Job Number: 2290-03

Architecture First
Trading Name of
Heritage First Ltd
80 Station Road
Mickleover
Derby
DE3 9GJ
t: 01332 510225 - e: hello@h1st.co.uk - w: architecturefirst.co.uk