


A - Existing Window
1 : 50

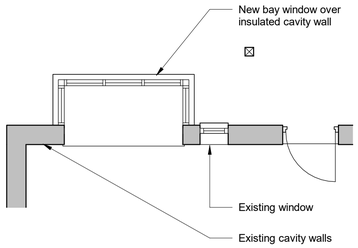

B - Proposed Bay Window
1 : 50

Scale 1 : 100

0 1 2 5 10 m


Squid Architects shall have no responsibility for any use made of this document other than for that which it was prepared and issued.

DO NOT SCALE FROM THIS DRAWING. All dimensions should be checked on site. Any drawing errors or divergences should be brought to the attention of Squid Architects.

Rev	Description	Drawn	Date
A	First Issue.	WP	22/02/21



Existing Site Plan
1 : 100

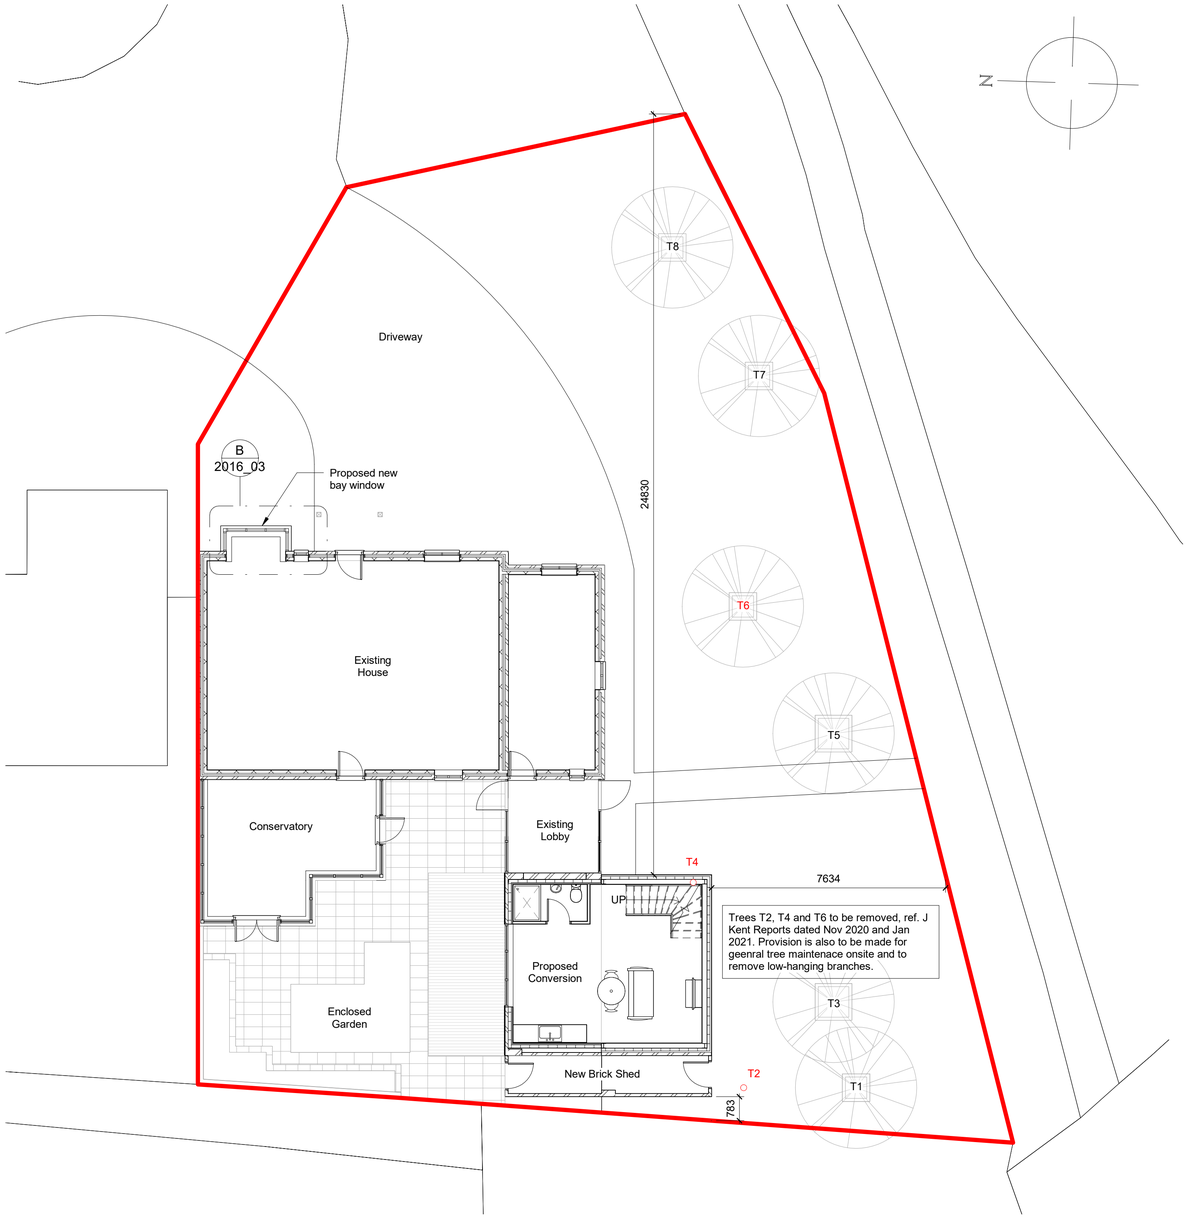

Proposed Site Plan
1 : 100

SQUID ARCHITECTS
Low Energy Designers

Email: hello@squidarchitects.com
www: squidarchitects.com

Client	Project Title	Drawing Title	Scale	Date	Drawing No.	Rev
Mr & Mrs Brooks	3 Hall Farm Way, Smalley	Existing & Proposed Site Layouts	As indicated @ A1	Feb 2020	2016_03	A