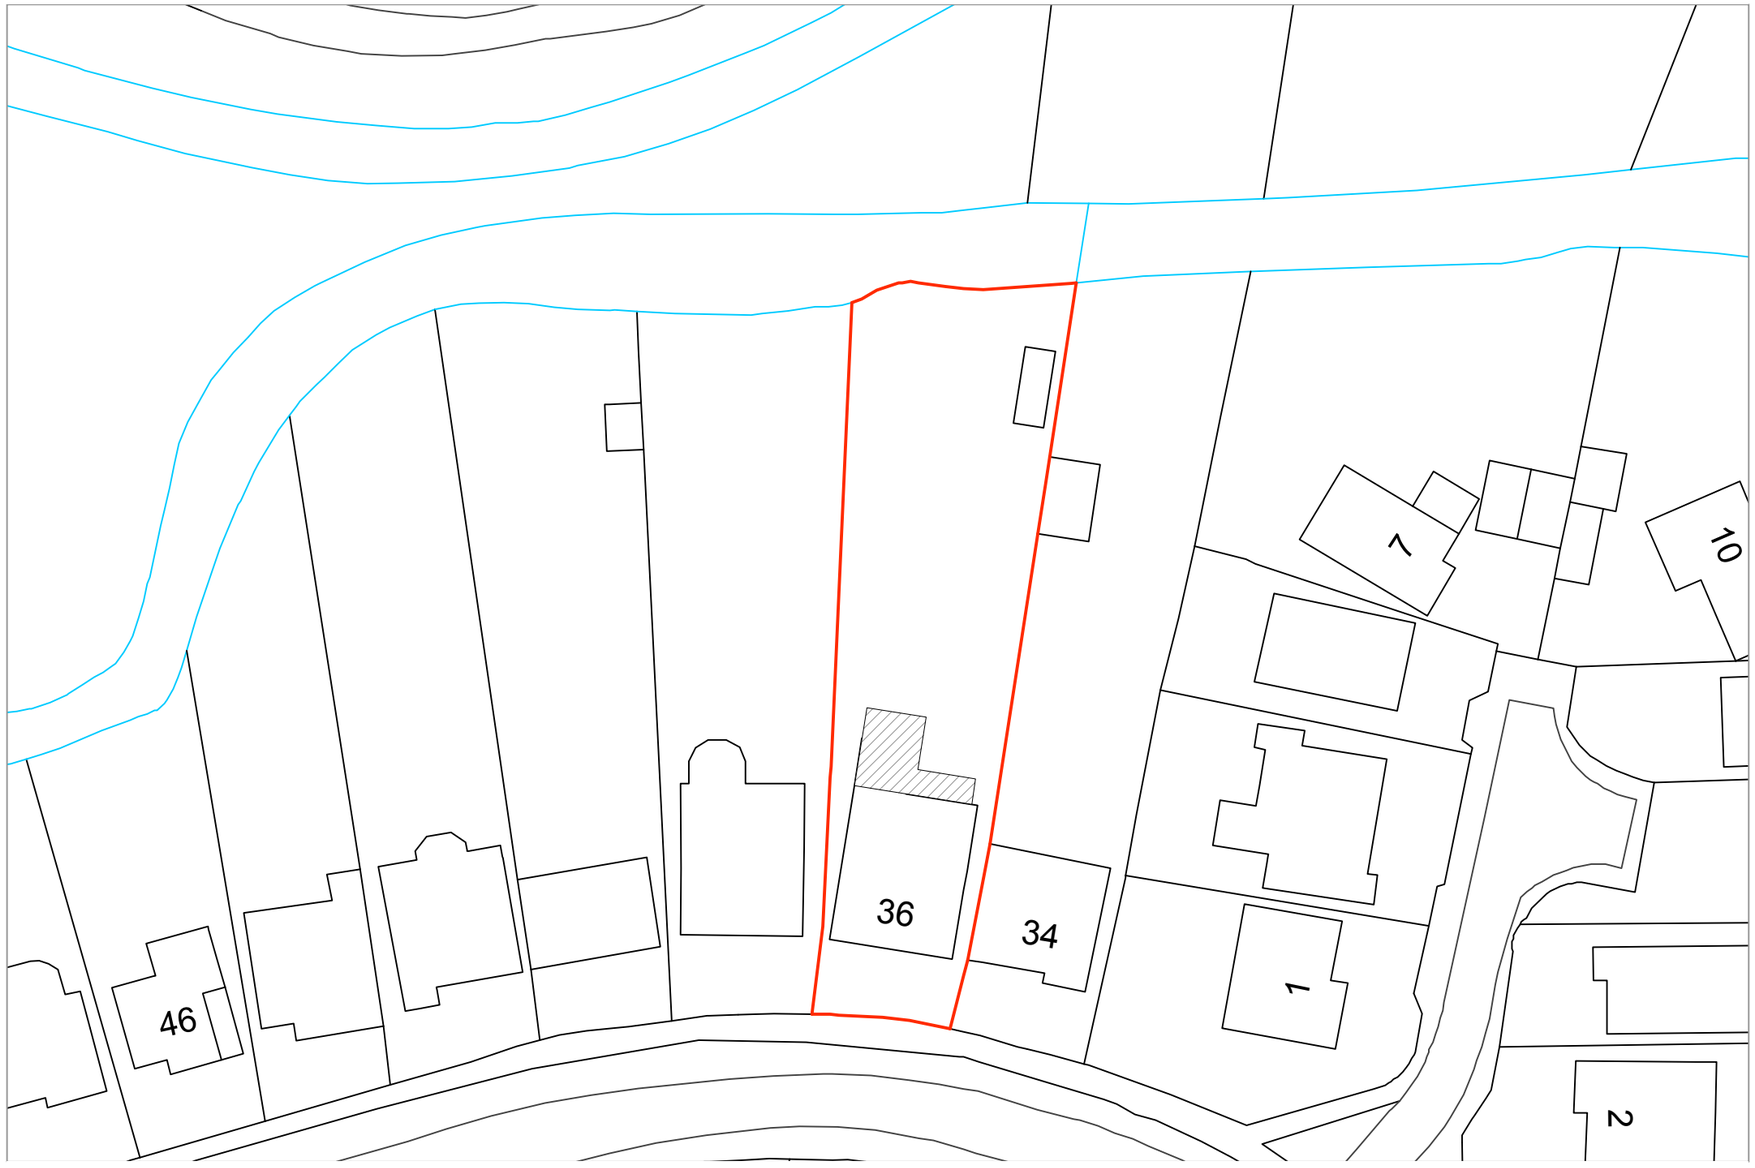


MHA
MANNING HOLDEN ARCHITECTS

0m 10m 20m 30m 40m 50m

VISUAL SCALE 1:500 @ A3

*All dimensions to be checked on site prior to the contractor starting work. This drawing does not indicate structural design - a Structural Engineer should be appointed to undertake detailed structural design and calculations. This drawing has been prepared solely for the purposes of obtaining planning consent and should not be used for construction purposes. No liability will be accepted should this drawing be used for anything other than a planning drawing.

PROJECT
36 PARK ROAD

SHEET
PROPOSED SITE PLAN

CLIENT
EMILY AND DAN STURT

Date	Project number	Scale (@ A3)
08.02.2021	209	As indicated

Drawn by
S.Lota

Checked by
A.Manning

DRAWING NUMBER
36PR-007