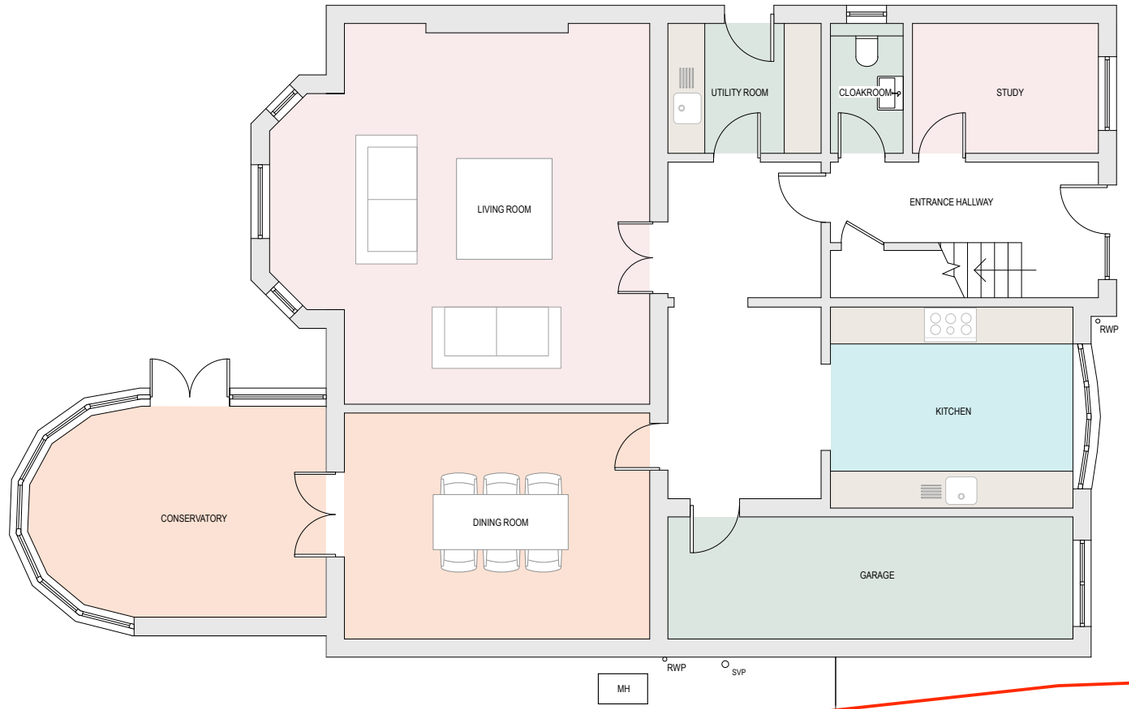



MHA
MANNING HOLDEN ARCHITECTS

0m 2m 4m 6m 8m 10m

VISUAL SCALE 1:100 @ A3


*All dimensions to be checked on site prior to the contractor starting work. This drawing does not indicate structural design - a Structural Engineer should be appointed to undertake detailed structural design and calculations. This drawing has been prepared solely for the purposes of obtaining planning consent and should not be used for construction purposes. No liability will be accepted should this drawing be used for anything other than a planning drawing.

PROJECT
36 PARK ROAD

SHEET
EXISTING FLOOR PLAN

CLIENT
-

| Date | Project number | Scale (@ A3) |
|---|---|---|
| 15.12.2020 | 209 | As indicated |
| Drawn by: S.Lota | DRAWING NUMBER: 36PR-003 | |
| Checked by: A.Manning | | |

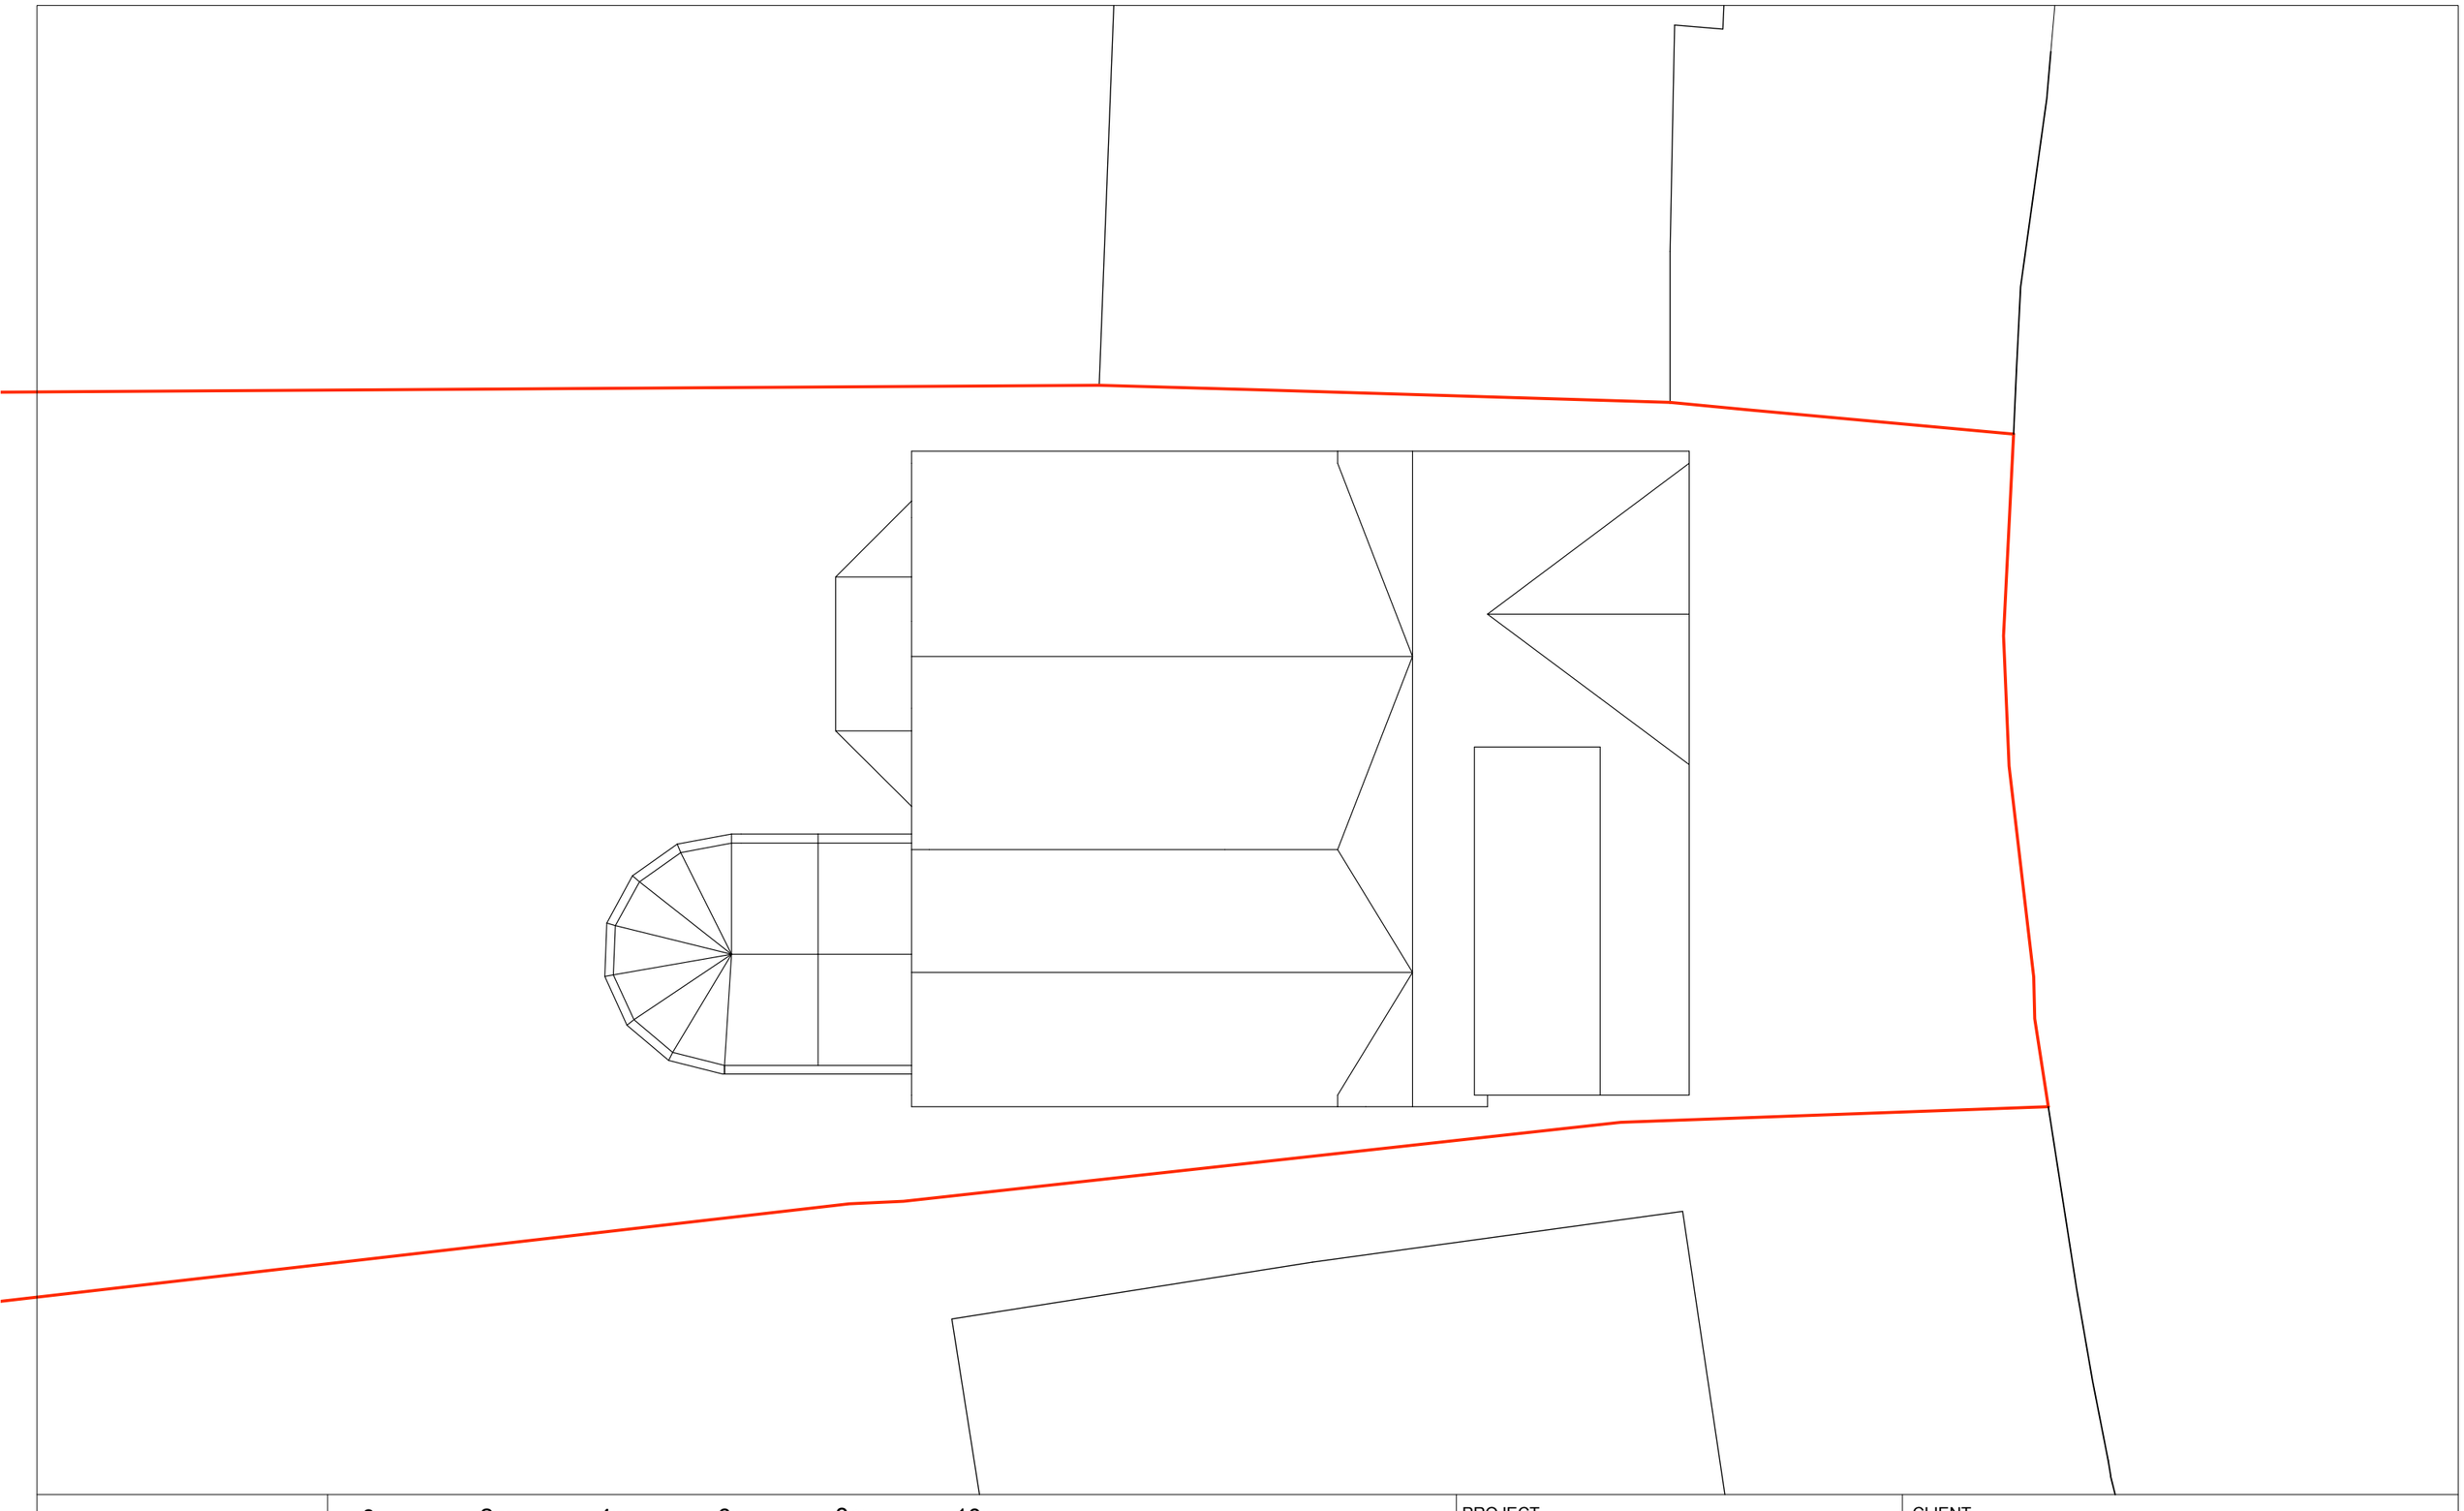

MHA
MANNING HOLDEN ARCHITECTS

0m 2m 4m 6m 8m 10m

VISUAL SCALE 1:100 @ A3

*All dimensions to be checked on site prior to the contractor starting work. This drawing does not indicate structural design - a Structural Engineer should be appointed to undertake detailed structural design and calculations. This drawing has been prepared solely for the purposes of obtaining planning consent and should not be used for construction purposes. No liability will be accepted should this drawing be used for anything other than a planning drawing.

PROJECT
36 PARK ROAD

SHEET
EXISTING ROOF PLAN

CLIENT
-

| Date | Project number | Scale (@ A3) |
|---|---|---|
| 15.12.2020 | 209 | As indicated |
| Drawn by: S.Lota | DRAWING NUMBER: 36PR-004 | |
| Checked by: A.Manning | | |