



0m 2m 4m 6m 8m 10m

VISUAL SCALE 1:100 @ A3

*All dimensions to be checked on site prior to the contractor starting work. This drawing does not indicate structural design - a Structural Engineer should be appointed to undertake detailed structural design and calculations. This drawing has been prepared solely for the purposes of obtaining planning consent and should not be used for construction purposes. No liability will be accepted should this drawing be used for anything other than a planning drawing.

MHA
MANNING HOLDEN ARCHITECTS

PROJECT
36 PARK ROAD

SHEET
EXISTING FLOOR PLAN


CLIENT
EMILY AND DAN STURT


Date	Project number	Scale (@ A3)
15.12.2020	056	As indicated

Drawn by
S.Lota

Checked by
A.Manning

DRAWING NUMBER
36PR-003

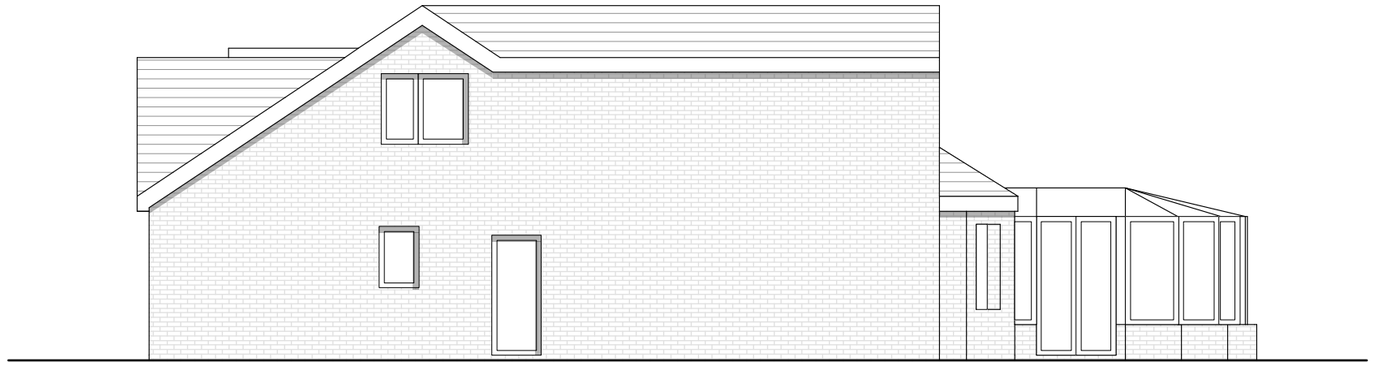

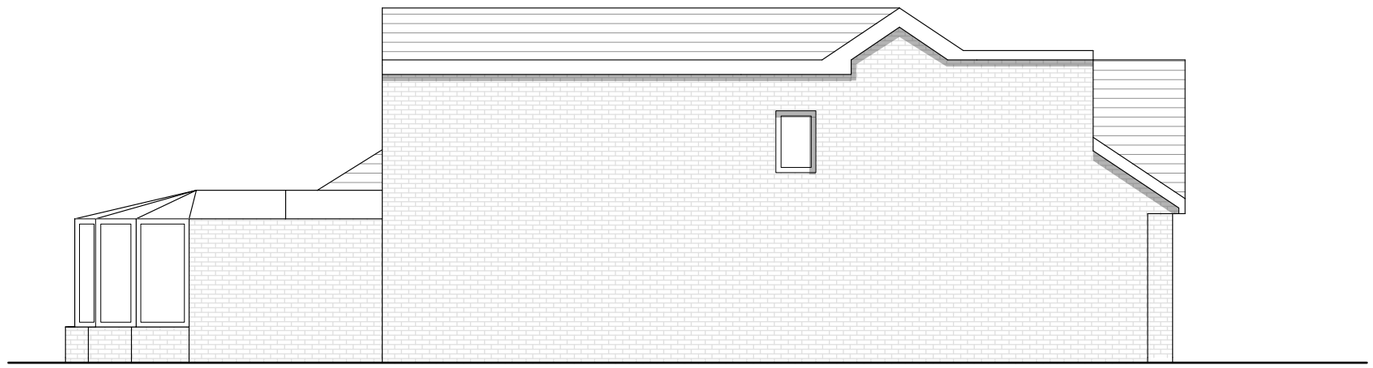

MHA
MANNING HOLDEN ARCHITECTS

0m 2m 4m 6m 8m 10m

VISUAL SCALE 1:100 @ A3

*All dimensions to be checked on site prior to the contractor starting work. This drawing does not indicate structural design - a Structural Engineer should be appointed to undertake detailed structural design and calculations. This drawing has been prepared solely for the purposes of obtaining planning consent and should not be used for construction purposes. No liability will be accepted should this drawing be used for anything other than a planning drawing.

PROJECT
36 PARK ROAD

SHEET
EXISTING SIDE ELEVATIONS

CLIENT
EMILY AND DAN STURT

Date	Project number	Scale (@ A3)
15.12.2020	056	As indicated

Drawn by
S.Lota

Checked by
A.Manning

DRAWING NUMBER
36PR-004