Proposed Elevations - scale 1:50

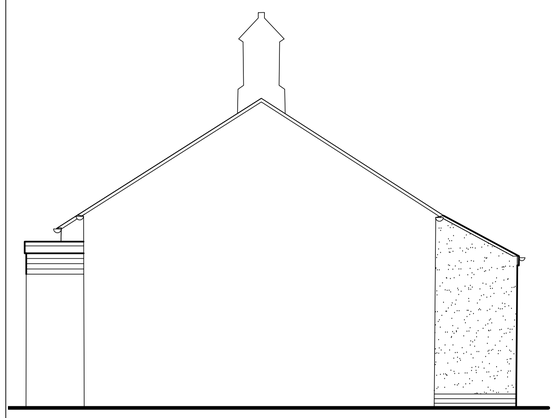

East Elevation

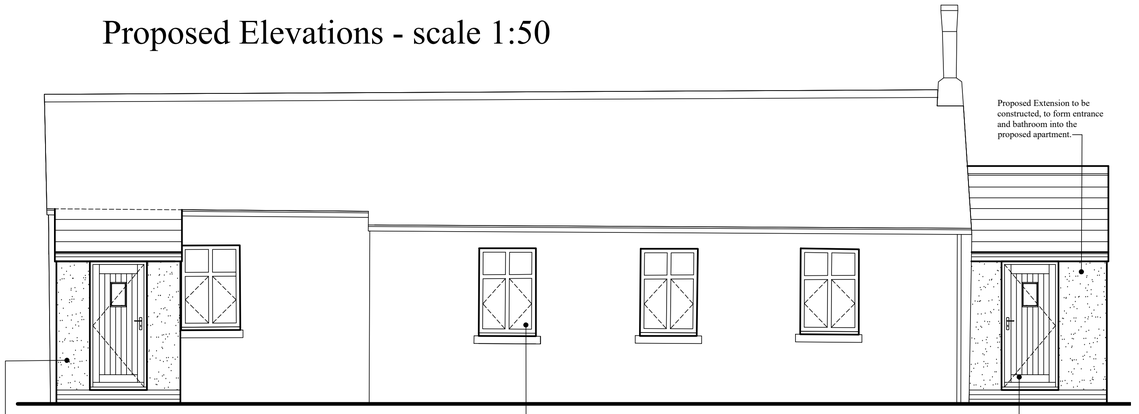

North Elevation

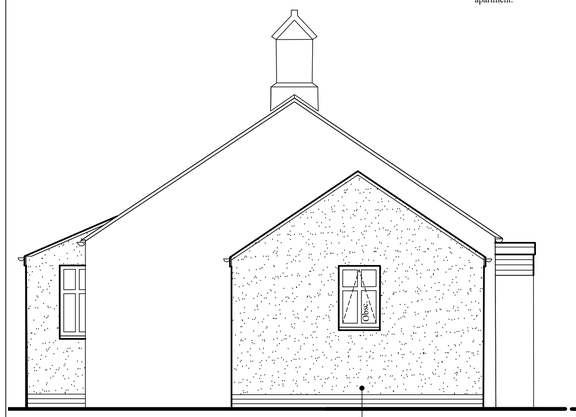

West Elevation



South Elevation

Existing Elevations - scale 1:100

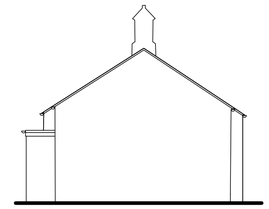

East Elevation

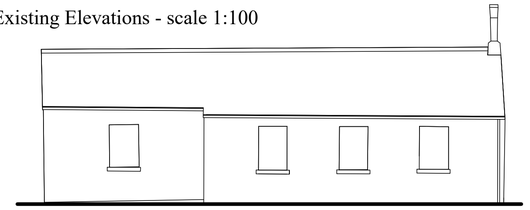

North Elevation

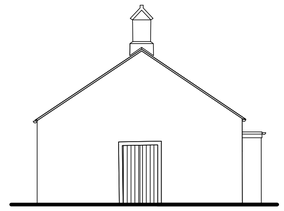

West Elevation

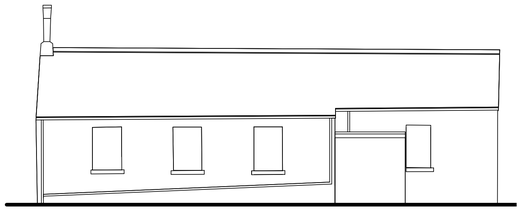

South Elevation

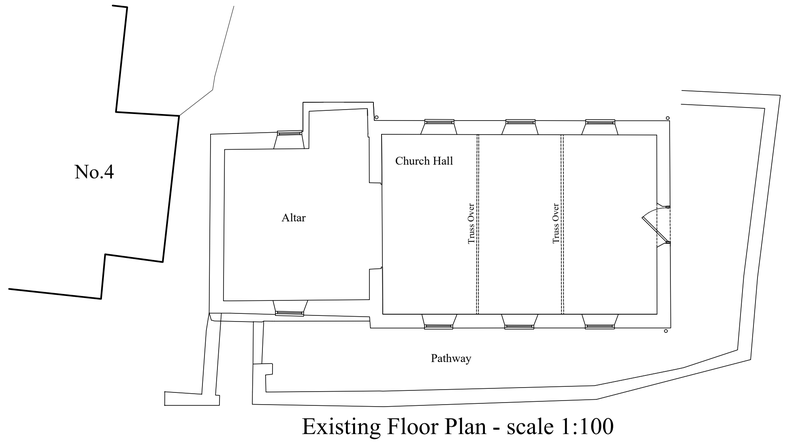

Existing Floor Plan - scale 1:100

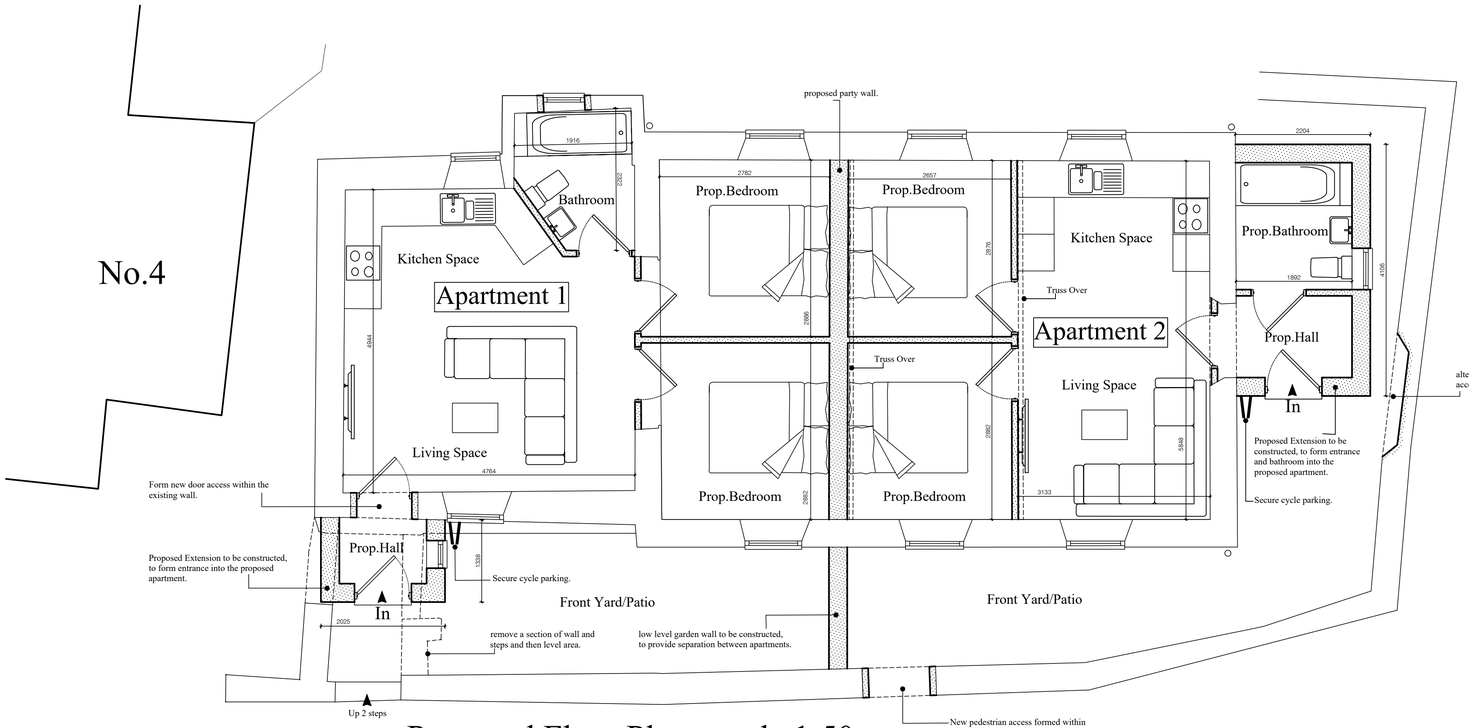

Proposed Floor Plan - scale 1:50

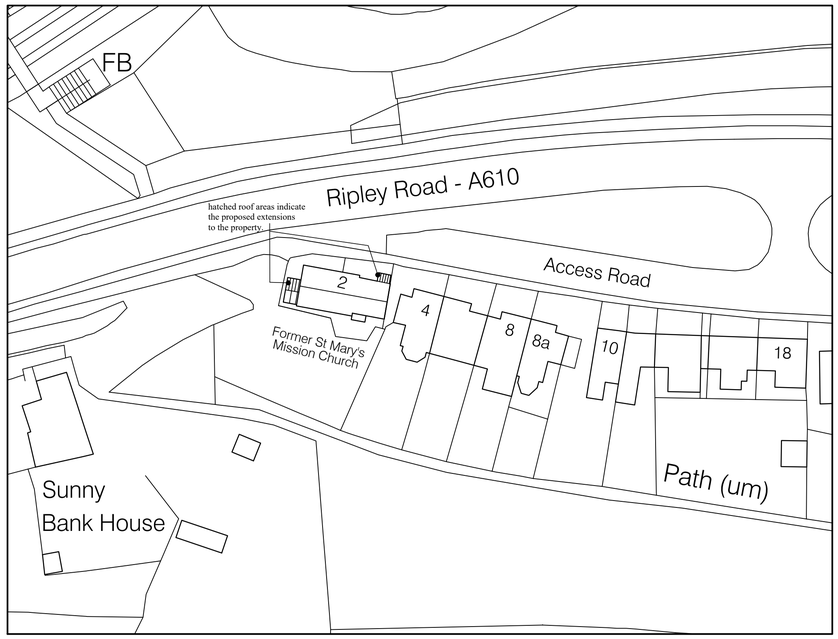

Proposed Site Plan - scale 1:500

Rev A - Proposals amended in line with comments received from L.A Planning Officer. 25.02.21

Client: Mr P. Turner	Scale: 1:50,1:100 & 1:500 @ A1
Job Add.: Former St Mary's Mission Church, No.2 Ripley Road, Sawmills, Belper. DE56 2JQ	Date: Jan 2021 / Rev: A
Dwg Title: Proposed Conversion of Church into 2no. Apartments.	Dwg No.: 2021-01-01-01