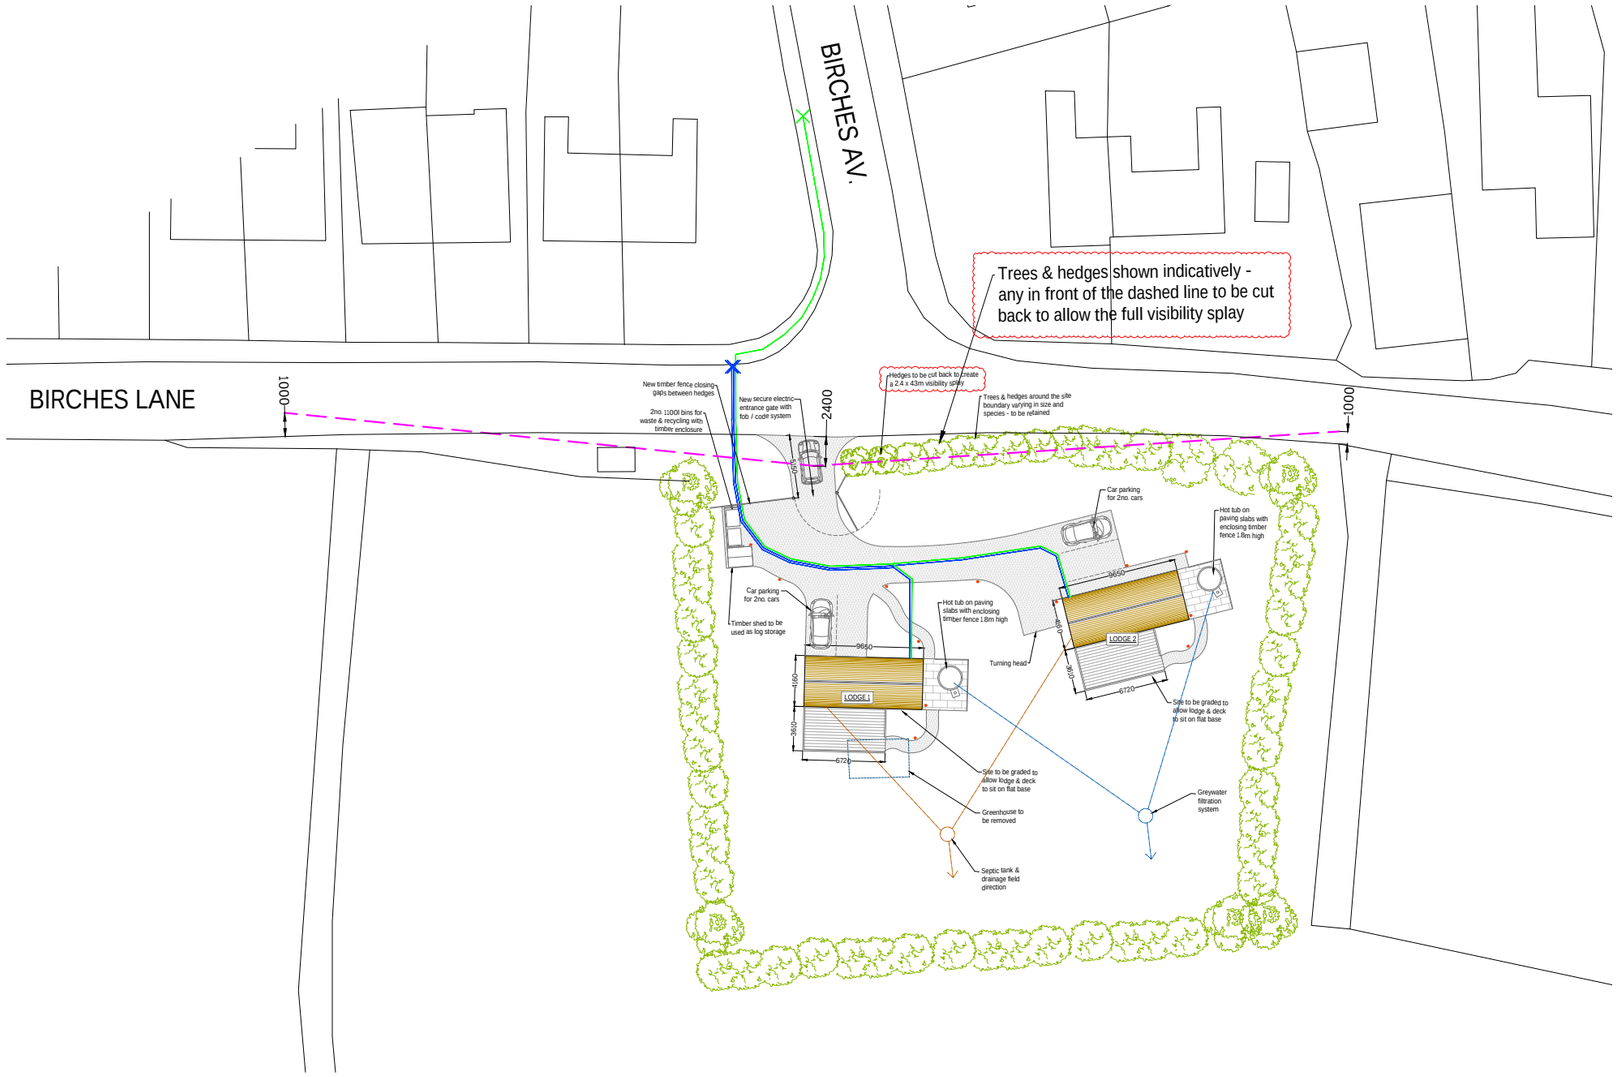

Notes:

1) Written dimensions to be used only. Contact Studio Six for further dimensions.

2) This drawing is confidential and remains the exclusive property of Studio Six Architecture Ltd. Do not copy unless authorised.

3) All dimension & levels are to be checked on site and any discrepancies notified immediately.

4) All dimensions are in mm unless stated otherwise.

STUDIO SIX
ARCHITECTURE

Studio Six Architecture Ltd. C4Di, 31-38 Queen St. Hull, HU1 1UU

Client Name:
Mr & Mrs Seals

Project Address:
Land off Birches Lane
South Wingfield
Derbyshire
DE55 7NE

Project Description:
Proposed Glamping Pods to be used as Holiday Accommodation

Drawing Title:
Access visibility plan

Rev:	Date:	Description:

Drawn by:	Drawing status:	Published:
MJR	Planning	16/12/2020
Checked By:	**Format:**	**Scale:**
-	A3	1:500
Client Number:	**Drawing Number:**	**Revision:**
105	12	-