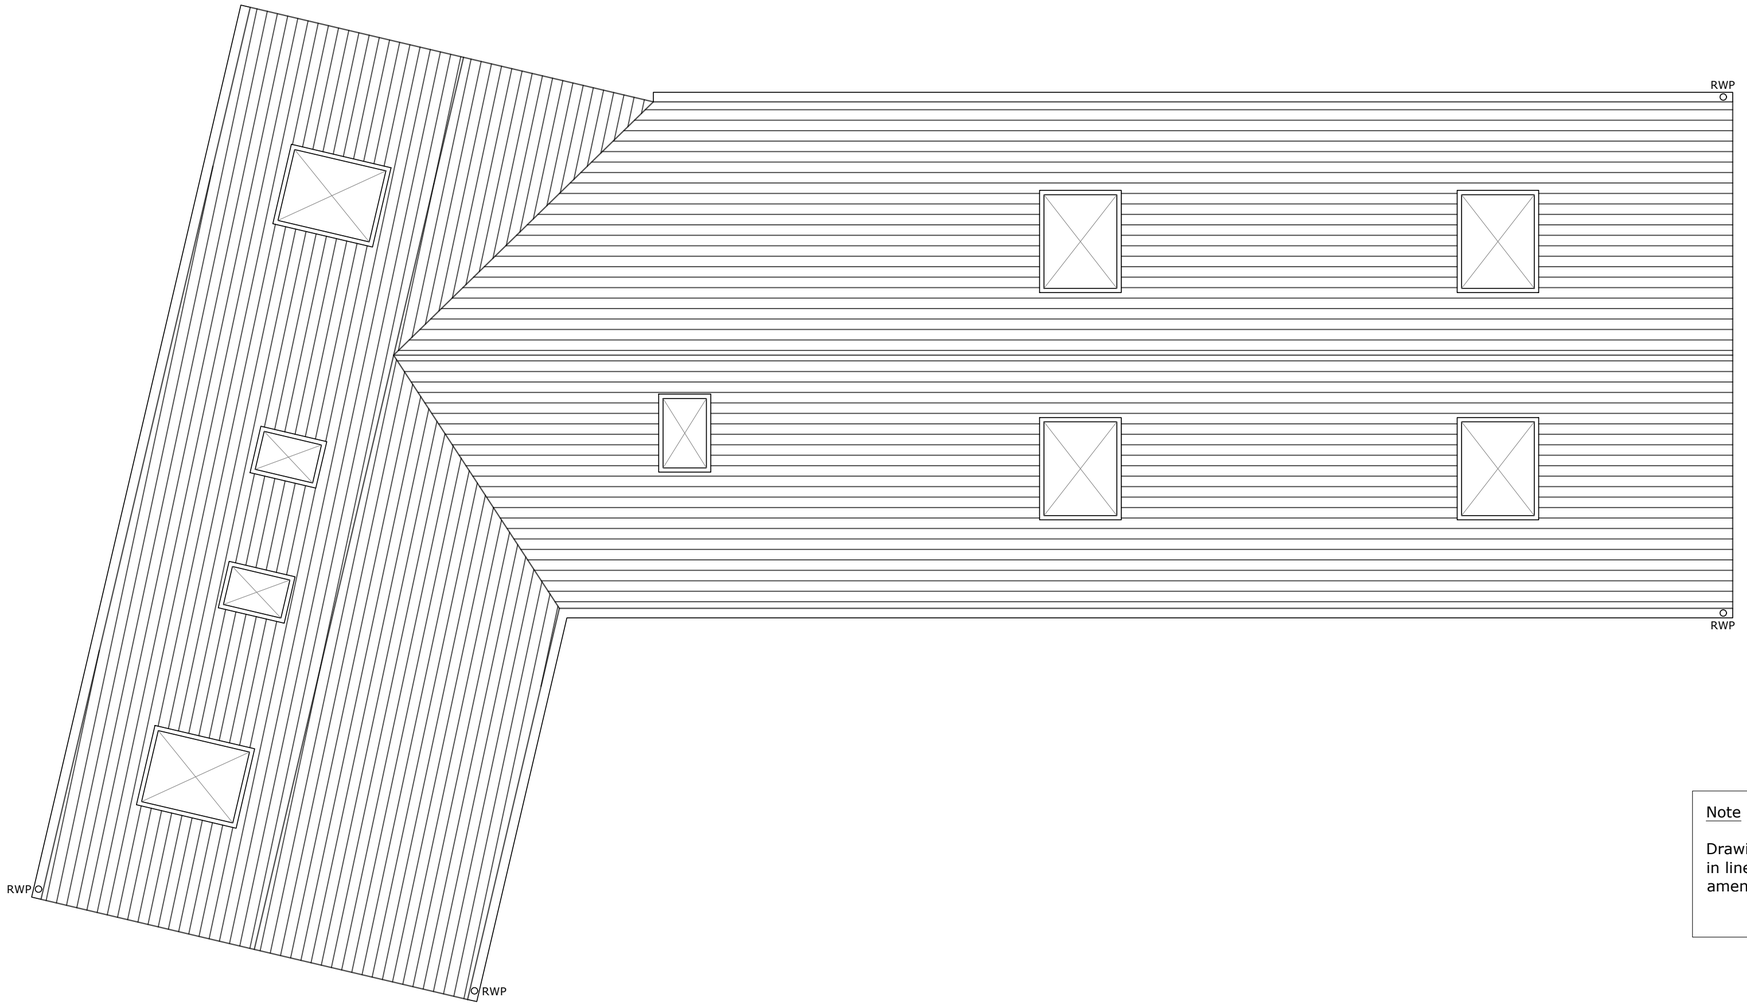

Note

Drawing revised 10.02.2021 - Design updated in line with proposed site plan layout amendments

Address:
2 The Green,
Kirk Langley,
Ashbourne,
Derby,
DE6 4NN

Drawing Title:
Proposed Roof Plan

Scale:
1:50

Sheet Size:
A2