
PLOTS 1 - 6


PROPOSED ELEVATIONS
SCALE 1:100




FRONT

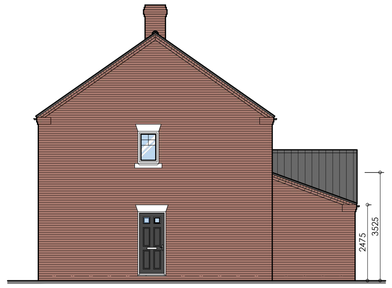

SIDE

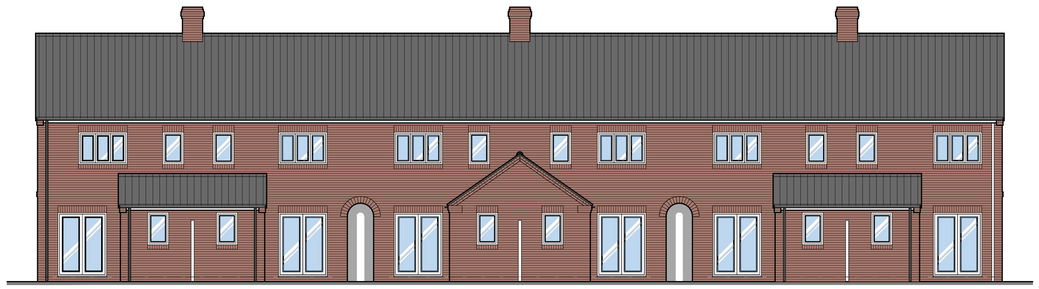

REAR

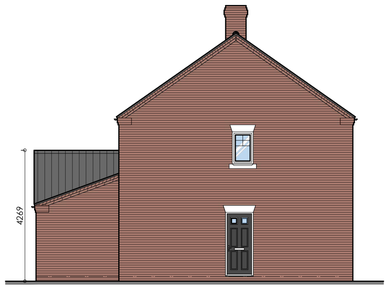


SIDE




PROPOSED SITE BLOCK PLAN
SCALE 1:500

PROPOSED LAYOUTS
SCALE 1:100

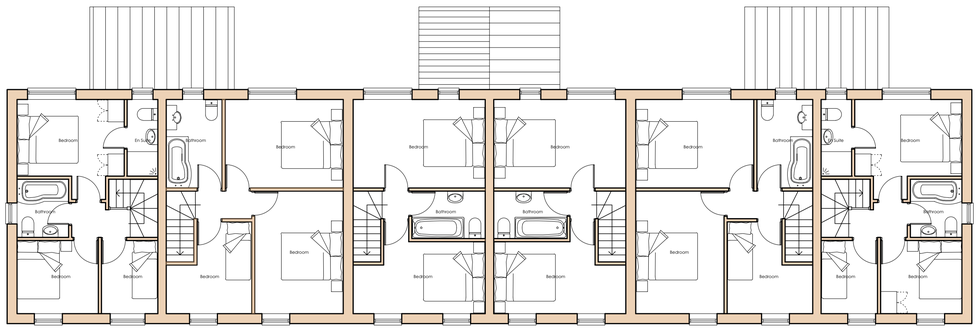

FIRST FLOOR

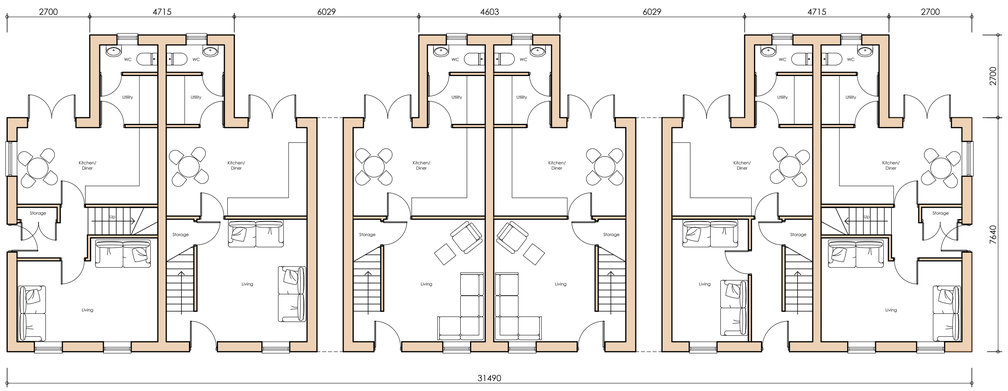

GROUND FLOOR

1:50 1m 2m 3m 4m 5m
1:100 2m 4m 6m 8m 10m
1:200 5m 10m 15m 20m
1:500 10m 20m 30m 40m 50m

REVISIONS

PAUL GAUGHAN
BUILDING CONSULTANTS
Unit E14, Langham Park Industrial Estate, Lows Lane
Stanton by Dale, Ilkeston DE7 4RJ
Phone 0115 9324010
E-mail: info@paul-gaughan.co.uk
Web: www.paul-gaughan.co.uk

CLIENT
-

LOCATION
Land south of 33 South Place, Ripley, Derbyshire, DE5 3HG

PROJECT
Construct 6 dwellings

TITLE
Proposed floor layouts, elevations & site block plan

PAPER SIZE	SCALE	DATE
ISO A1 (594.00 x 841.00 MM)	1:500,1:100	Dec 2020

DRAWING NUMBER	REVISION
JG/AT/2021/061/01	-

Scales are correct at time of plotting however please note that distortion can occur during copying. This drawing is copyright and may not be altered, traced, photographed, electronically copied or used for any purpose other than for which it is issued, without written permission from Mr. Gaughan. Check all dimensions on site. Any discrepancies should be reported to the designer before works proceed. Hatching is a representation of materials only.