
site plan

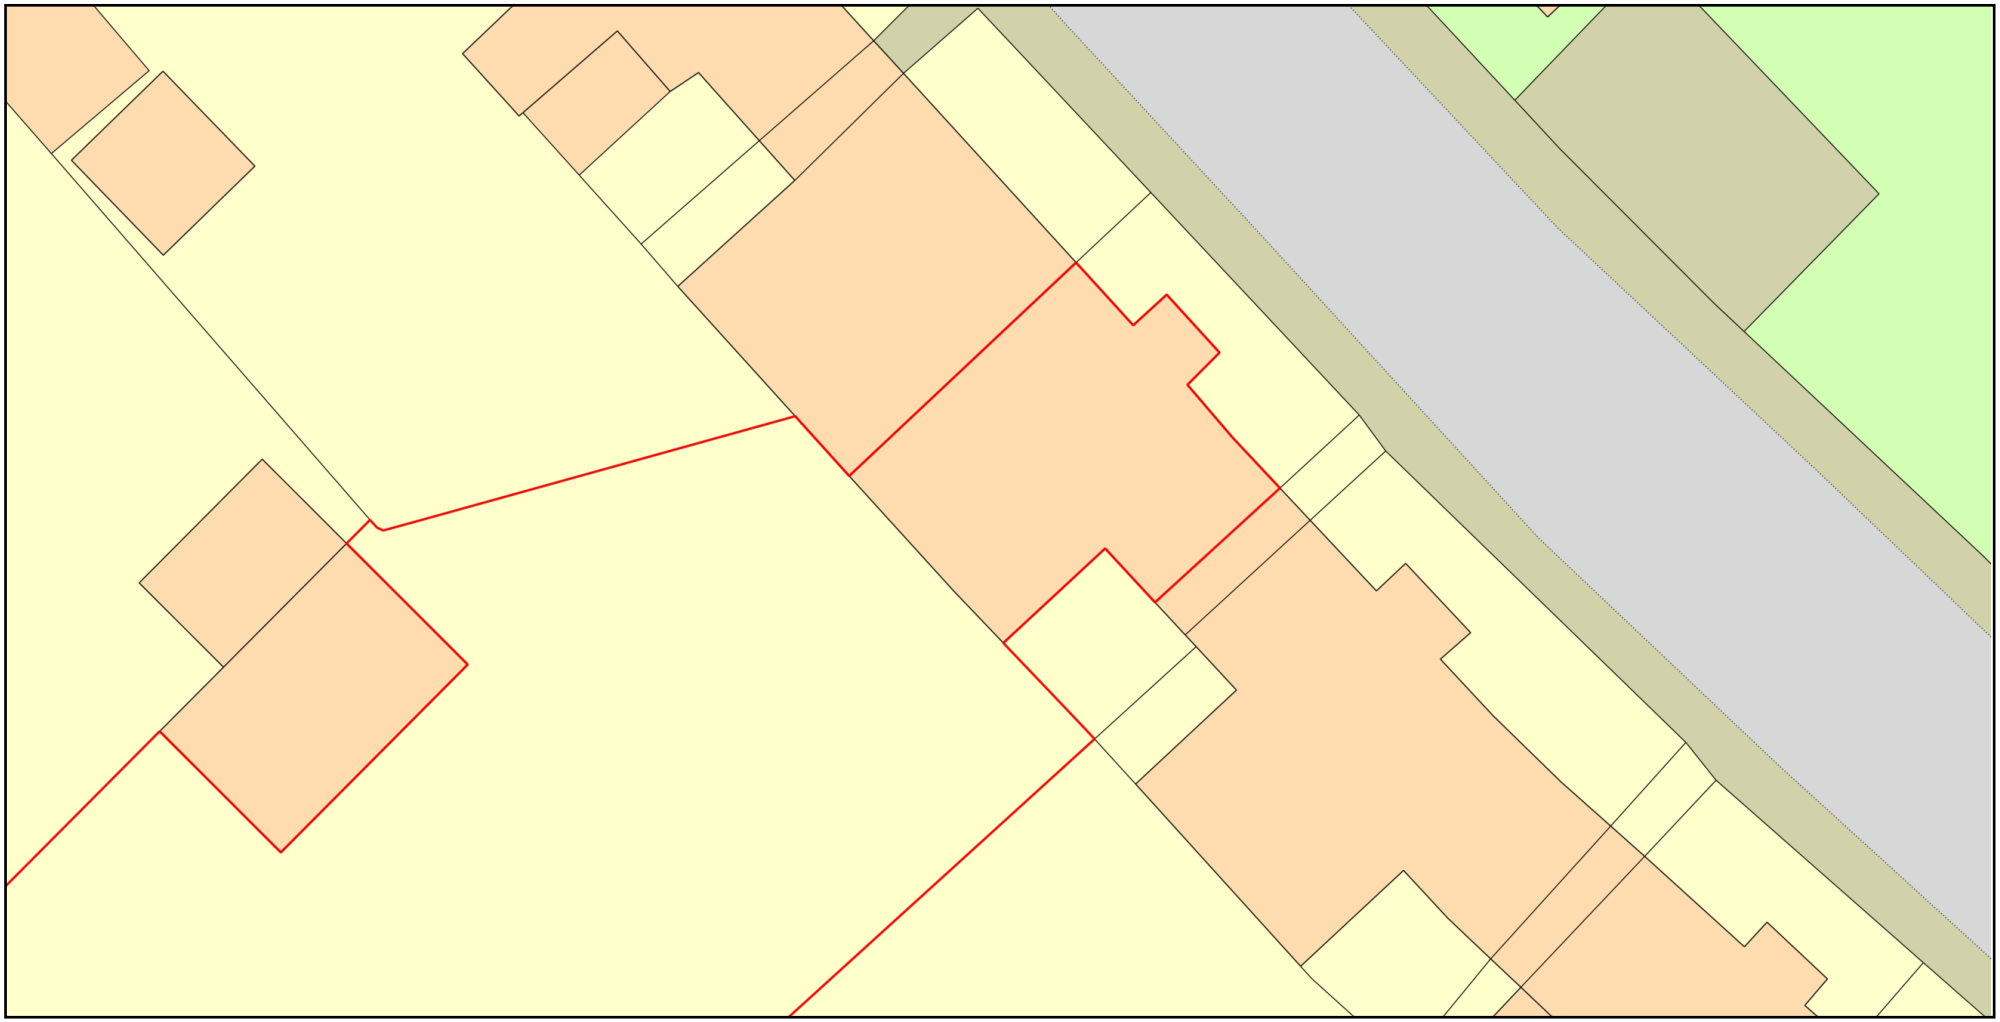

ReQuestaPlan

Plan Produced for: J Holmes 14 Bank Buildings

Date Produced: 28 Feb 2021

Plan Reference Number: TQRQM21059171114196

Scale: 1:200 @ A4

© Crown copyright and database rights 2019 OS 100042766