
site plan - Location Plan

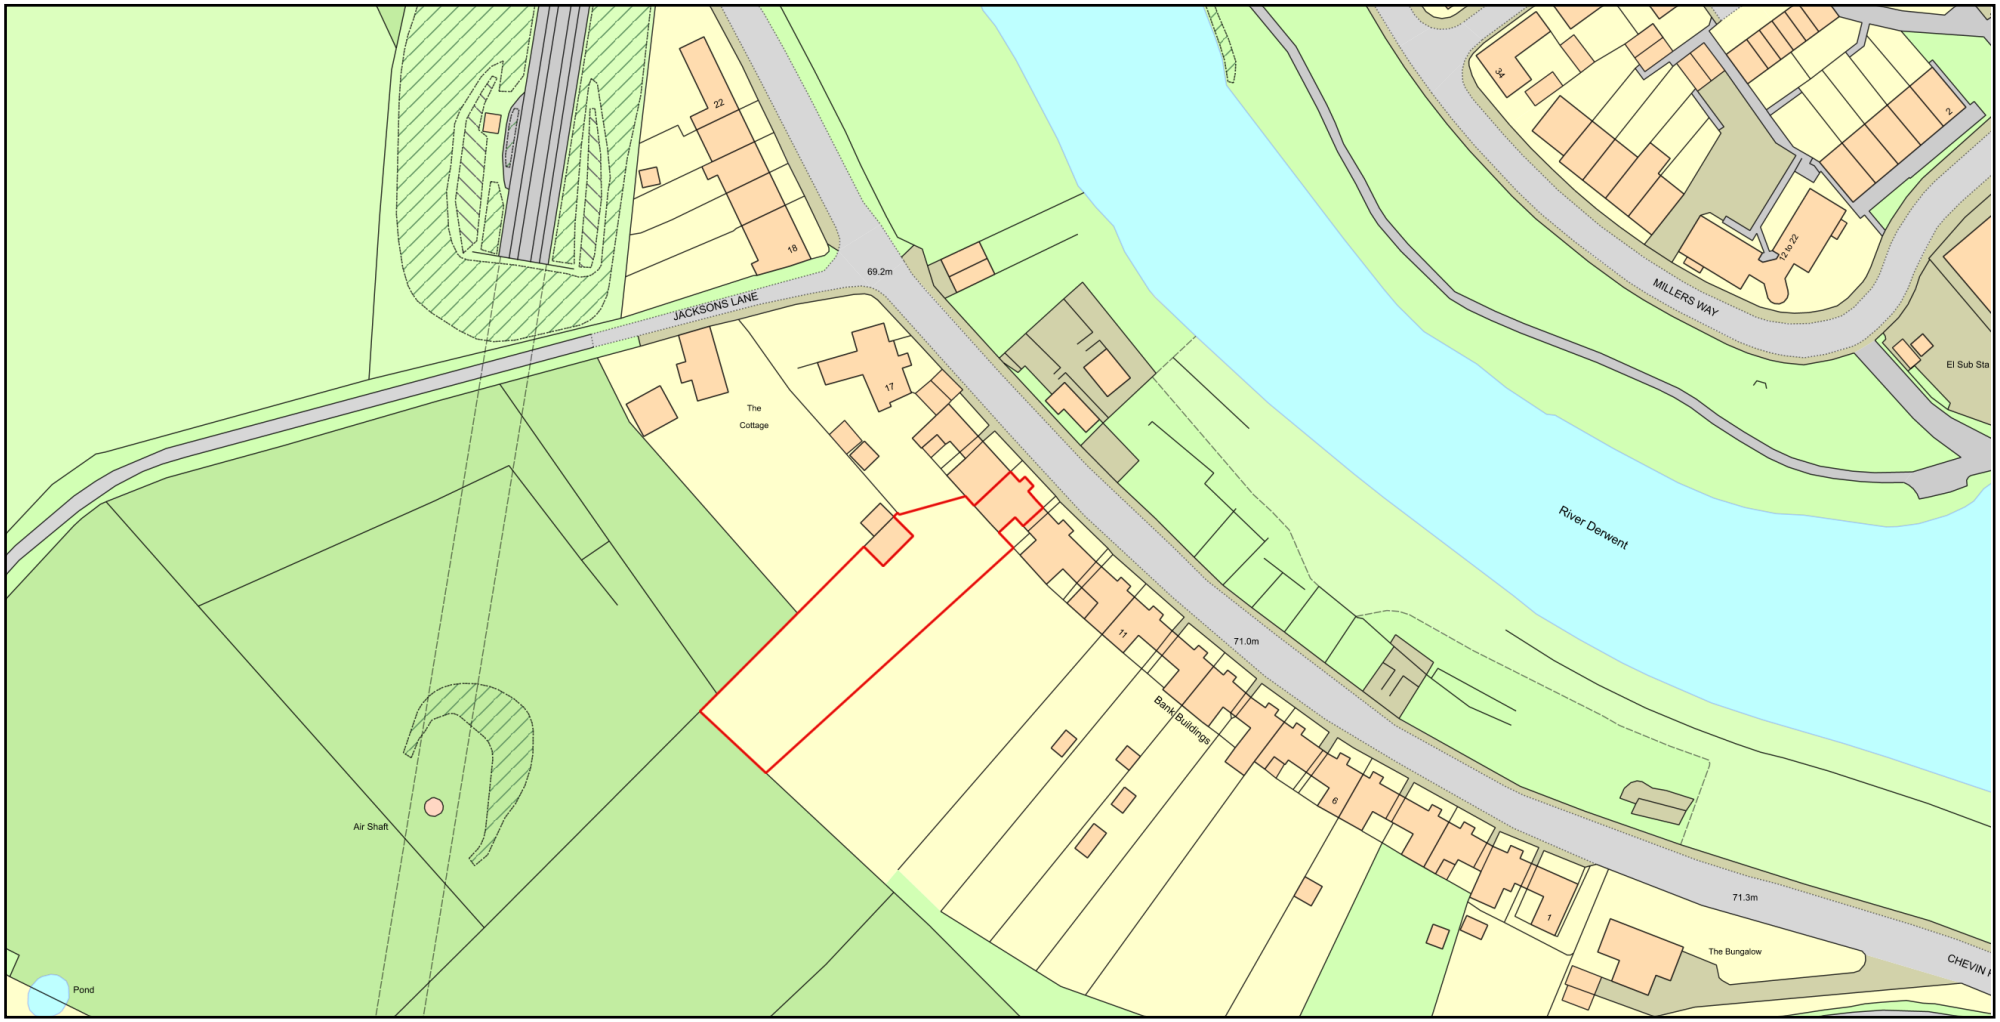

0 50

Metres

N

ReQuestaPlan

Plan Produced for: J Holmes 14 Bank Buildings

Date Produced: 28 Feb 2021

Plan Reference Number: TQRQM21059171237820

Scale: 1:1250 @ A4

© Crown copyright and database rights 2019 OS 100042766