
N

NOTES:
1. Insert note.

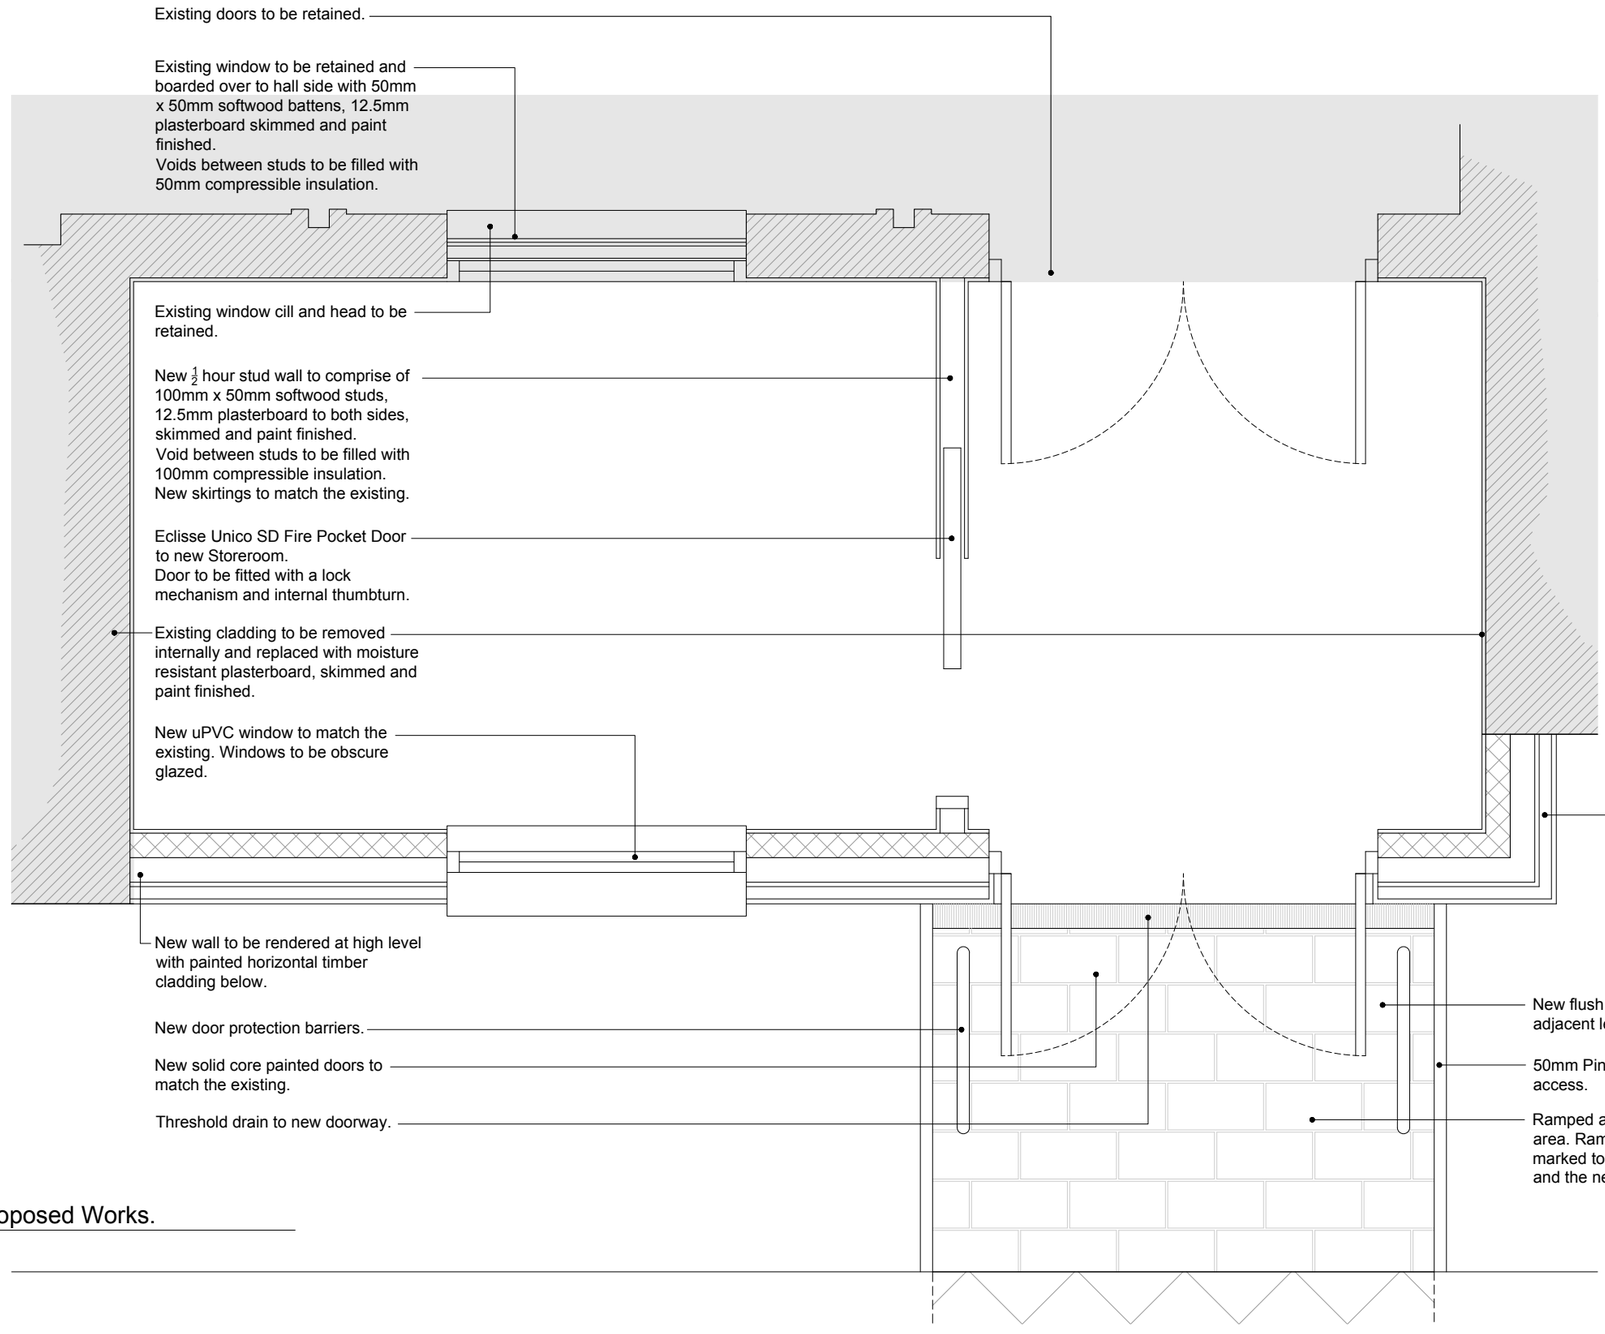

02
001
Plan of Proposed Works.
1:25

Rev.	Drawn	Comments	Date

Status Planning

dkmy architects ltd
Davidson Keighley Marston Ya
a: 10 Spencer Road, Belper, Derbyshire DE5 1JY
e: info@dkmy.co.uk
m: 07847 328 233
w: www.dkmy.co.uk

PROJECT
Proposed Storeroom and Fire Escape to Holbrook Village Hall, Derbyshire.

CLIENT
HAHVCC Trust

TITLE
Floor Plan of Proposed Works.

DRAWN	CHECKED	
RjK	JC	
NUMBER	REVISION	ORIGINAL SIZE
20-105-08-11	/	A3
SCALE	DATE	
1:25	Jan '21	

FILE: *20-105 - Model.dwg*