

1.8m Concrete Post & Gravel board
Close board Fence

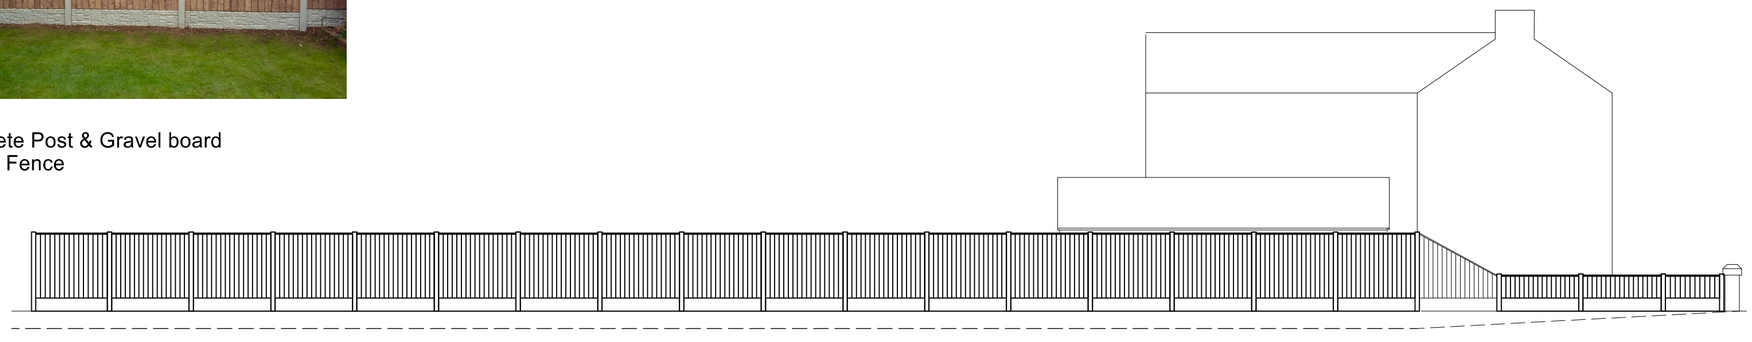

Street View



Existing Rear Elevation

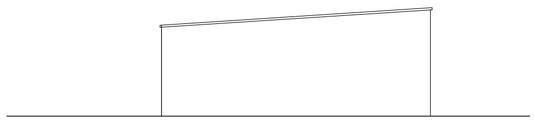

Existing Side Elevation

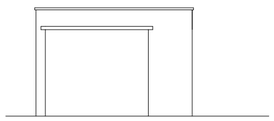

Existing Front Elevation

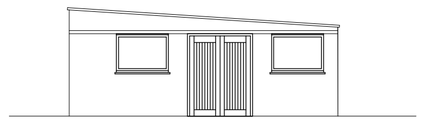

Existing Side Elevation

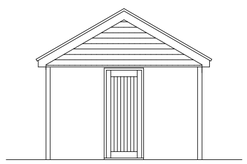

Proposed Rear Elevation

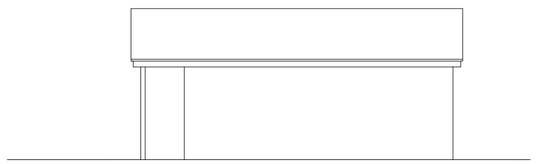

Proposed Side Elevation

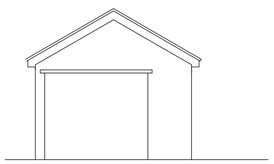

Proposed Front Elevation

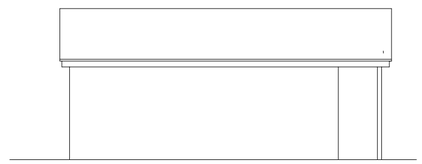

Proposed Side Elevation

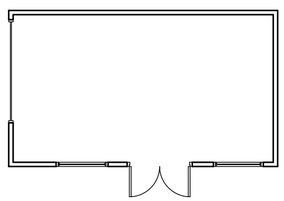

Existing Ground Floor Layout

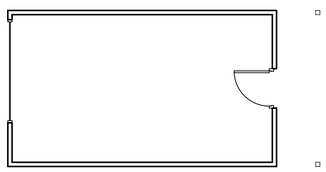

Proposed Ground Floor Layout

Notes:

All dimensions must be checked/verified on site and not scaled from this drawing.

Client
Mr B Allsop

Job Title
28 Thompson Street
Langley Mill
Nottingham
NG16 4DE

Project
Erection of a boundary fence
& New garage roof

Drawing Title
Elevation

Scale	Date	Drawn By
ISO A2 @ 1:100	December 2020	CN

Job No: -	Rev.
-	A