
scale 1:100

0 1 2 3 4 5m

A3

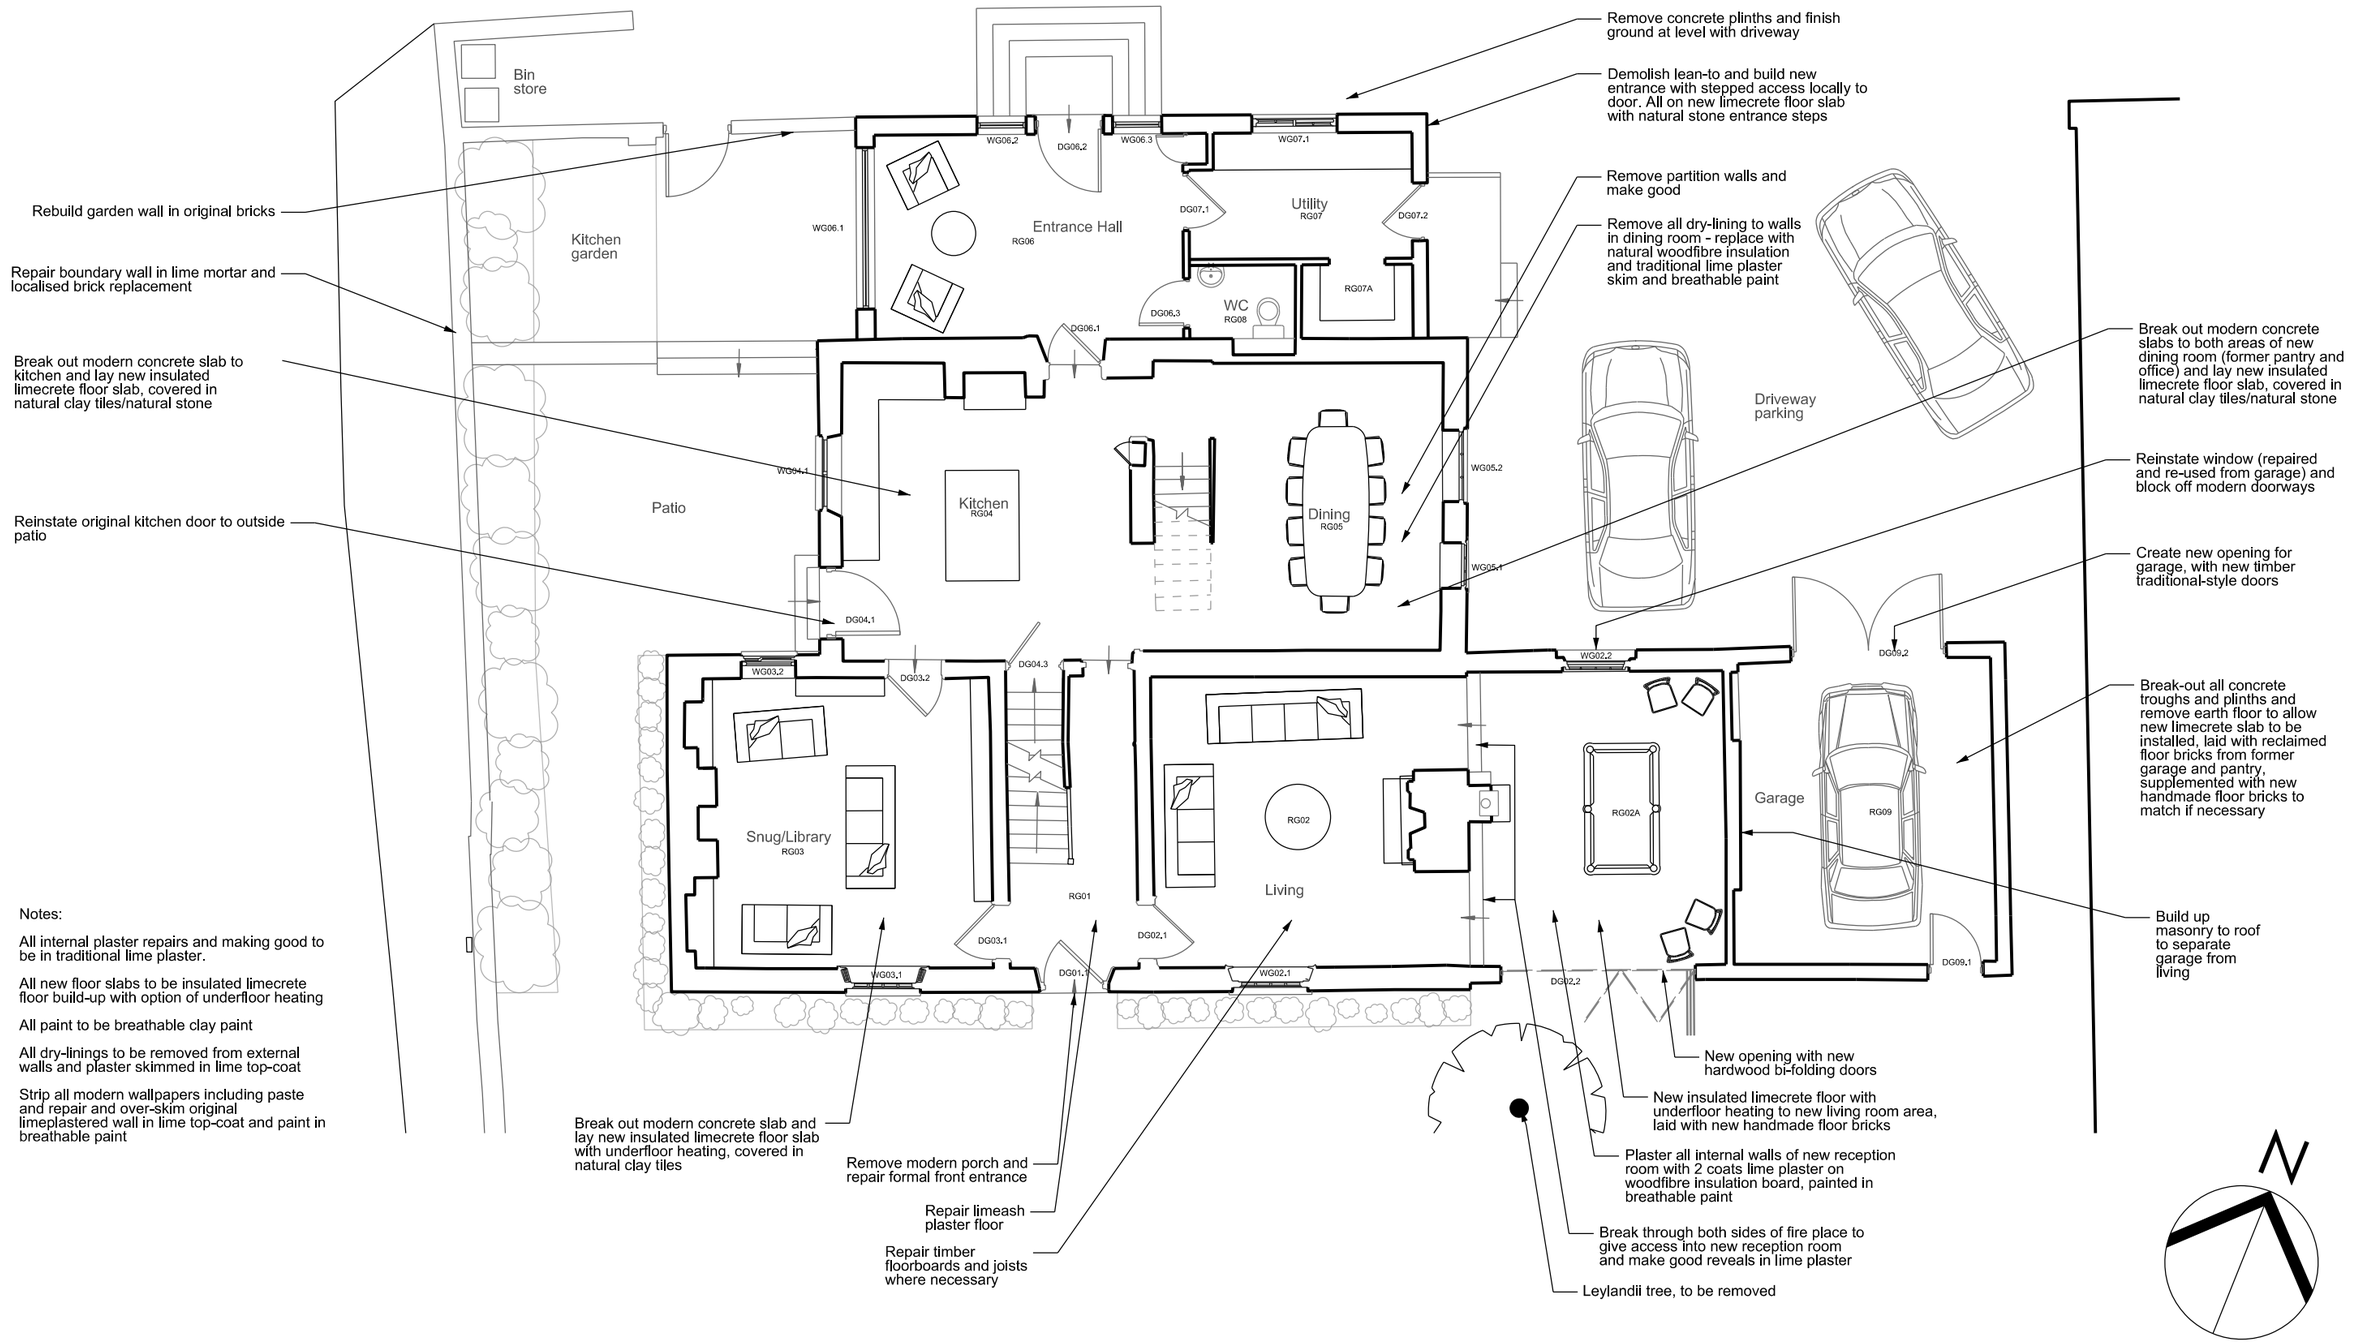

Notes:

All internal plaster repairs and making good to be in traditional lime plaster.

All new floor slabs to be insulated limecrete floor build-up with option of underfloor heating

All paint to be breathable clay paint

All dry-linings to be removed from external walls and plaster skimmed in lime top-coat

Strip all modern wallpapers including paste and repair and over-skim original limeplastered wall in lime top-coat and paint in breathable paint

Do not scale from drawing.
Dimensions are to be checked onsite.

Revision	Date	Note	initial
A	16.12.2020	Garage doors added to plan	SJL

PROJECT	HALL FARM, KIRK LANGLEY
TITLE	Proposed Ground Floor Plan With Specification
STATUS	PLANNING
DRAWING NUMBER	206(04)001
REVISION	A
SCALE	1:100
DRAWN BY	RLR
CHECKED BY	CLG
DATE	10 NOV 2020

CROSBY GRANGER ARCHITECTS
The Fellside Centre, Low Fellside, Kendal, LA9 4NH
T + 44 (0) 1539 555300

© Drawing & Design Copyright