
scale 1:100

0 1 2 3 4 5m

A3

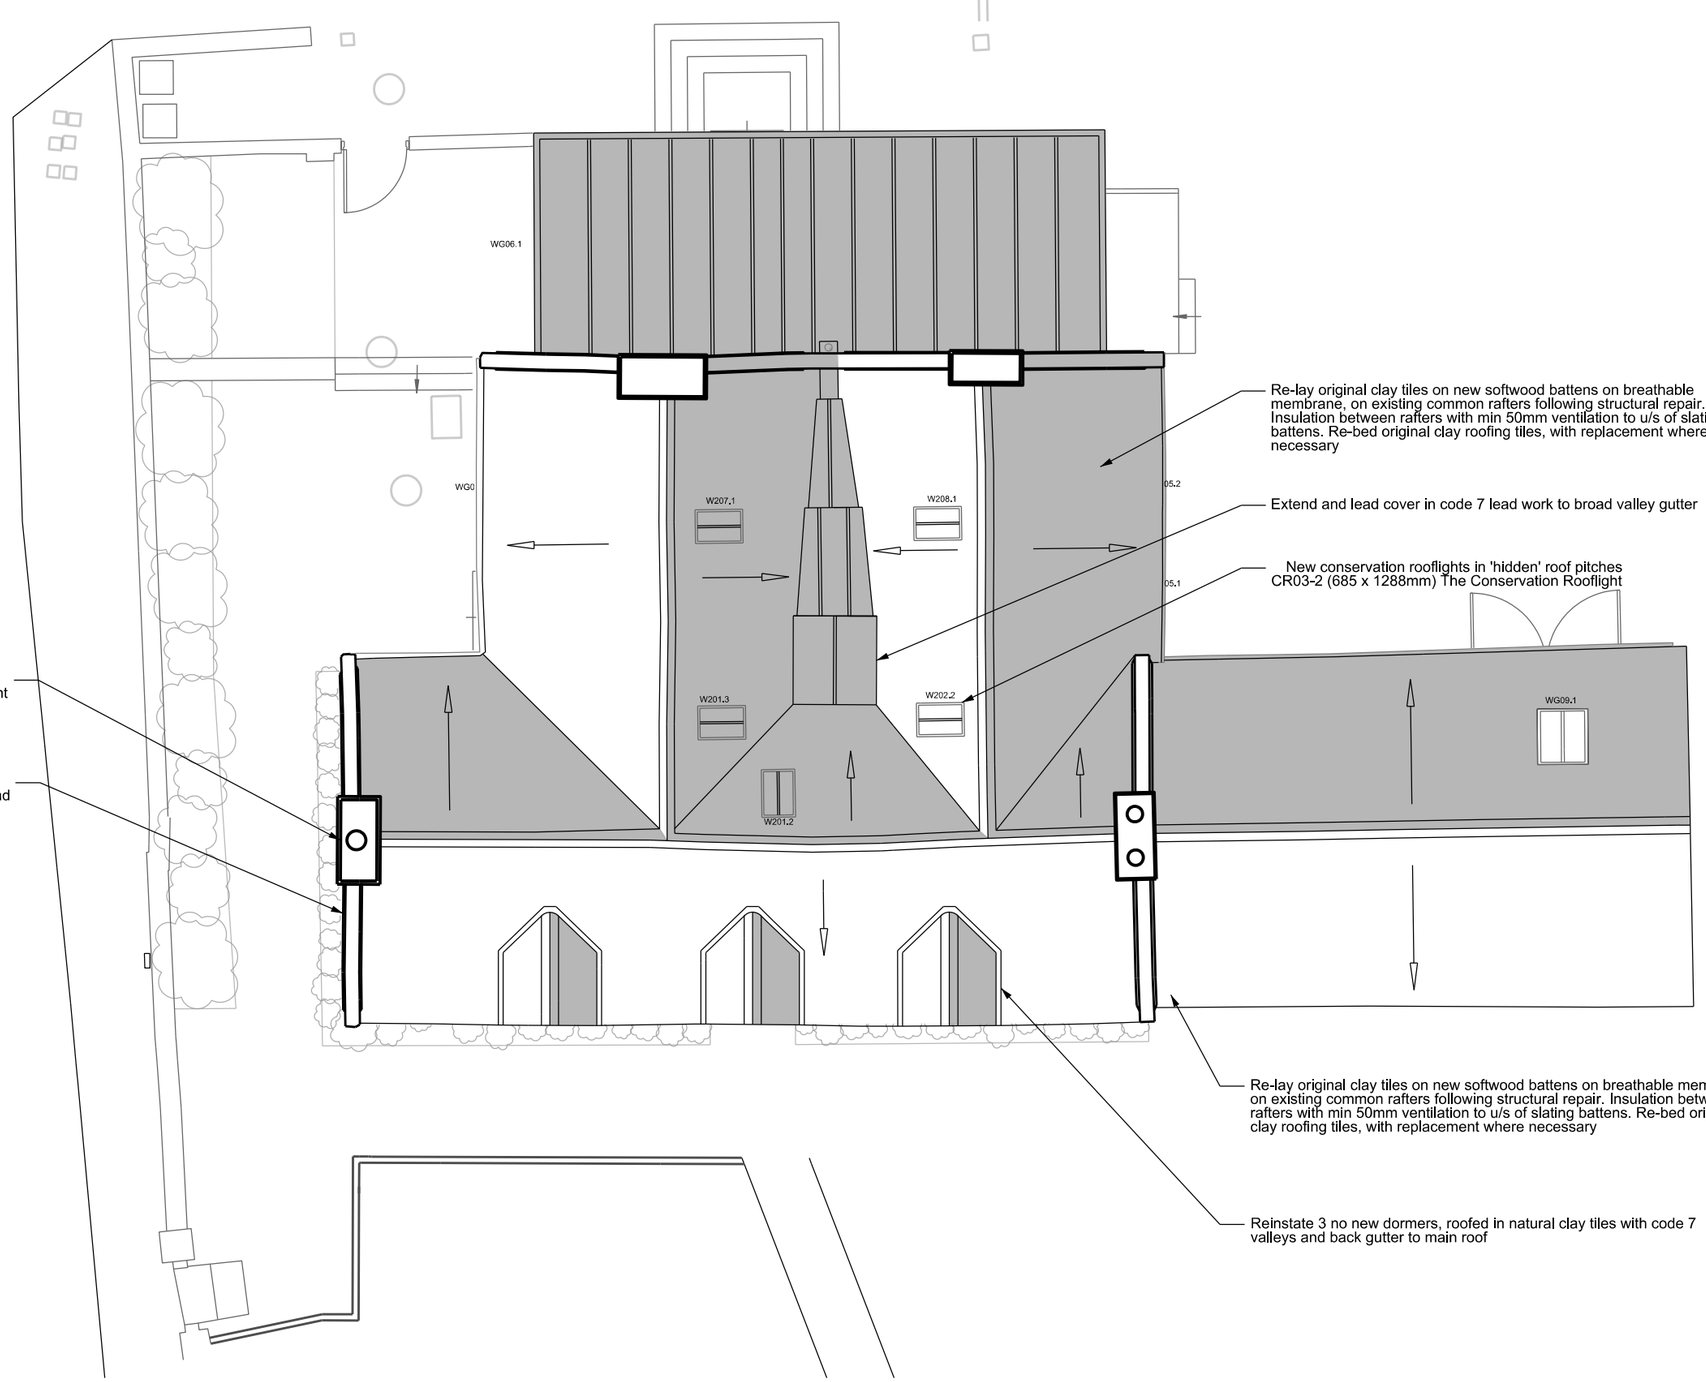

Notes:
Roof covering in natural clay tiles with plain claytile ridge

Include all lead soakers in code 4 lead, cover flashings in code 5 lead.

New widened valley and dormers in code 7 lead, all to LCA guidance.

All repairs to chimney to be carried out in gauged hot lime mortar and all replacement bricks to be reclaimed from former lean-to.

Do not scale from drawing.
Dimensions are to be checked onsite.

Revision	Date	Note	initial
–	--.–.—	--	--

PROJECT	**HALL FARM, KIRK LANGLEY**					
TITLE	Proposed Roof Plan					
STATUS	**PLANNING**					
DRAWING NUMBER	206(04)004	REVISION	--	SCALE	1:100	
DRAWN BY	RLR	CHECKED BY	CLG	DATE	11 NOV 2020	

CROSBY GRANGER ARCHITECTS
The Fellside Centre, Low Fellside, Kendal, LA9 4NH
T + 44 (0) 1539 555300

© Drawing & Design Copyright