
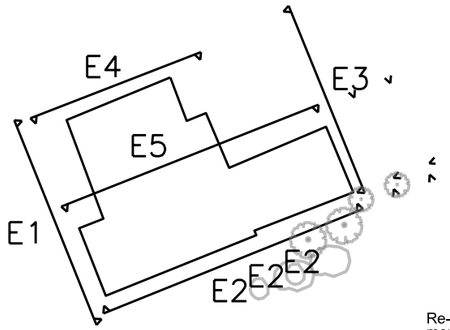



scale 1:100

0 1 2 3 4 5m

A3

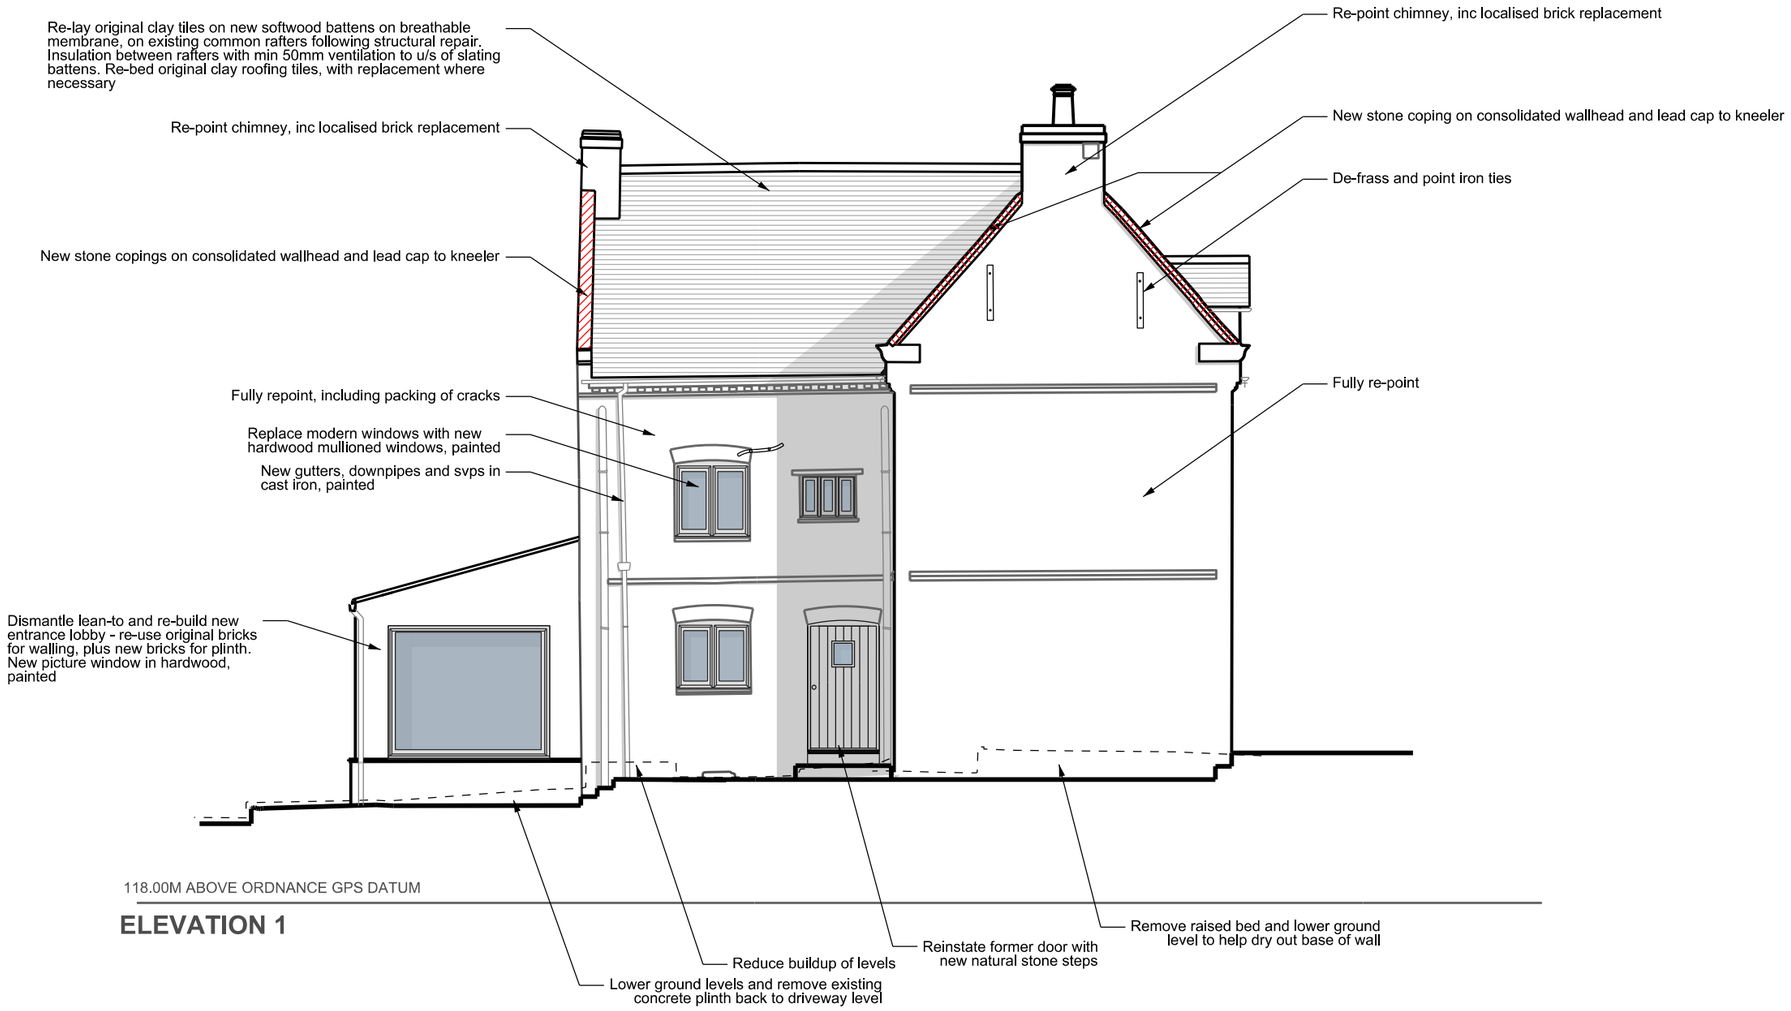


## ELEVATION 1

Do not scale from drawing.
Dimensions are to be checked onsite.

| Revision | Date | Note | initial |
|---|---|---|---|
| – | --.–.— | -- | -- |

| | | | | | | |
|---|---|---|---|---|---|---|
| **PROJECT** | **HALL FARM, KIRK LANGLEY** | | | | | |
| **TITLE** | Proposed Elevation 1 With Specification | | | | | |
| **STATUS** | **PLANNING** | | | | | |
| DRAWING NUMBER | 206(05)001 | REVISION | -- | SCALE | 1:100 | |
| DRAWN BY | RLR | CHECKED BY | CLG | DATE | 20 OCT 2020 | |


CROSBY GRANGER ARCHITECTS
The Fellside Centre, Low Fellside, Kendal, LA9 4NH T + 44 (0) 1539 555300

© Drawing & Design Copyright

scale 1:100

0 1 2 3 4 5m

A3

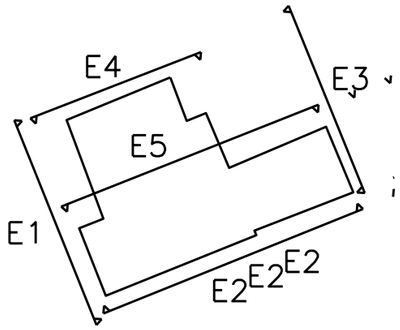





## ELEVATION 2

Do not scale from drawing.
Dimensions are to be checked onsite.

| Revision | Date | Note | initial |
|---|---|---|---|
| – | --.–.— | -- | -- |

| | | | | | | |
|---|---|---|---|---|---|---|
| **PROJECT** | **HALL FARM, KIRK LANGLEY** | | | | | |
| **TITLE** | Proposed Elevation 2 With Specification | | | | | |
| **STATUS** | **PLANNING** | | | | | |
| DRAWING NUMBER | 206(05)002 | REVISION | -- | SCALE | 1:100 | |
| DRAWN BY | RLR | CHECKED BY | CLG | DATE | 20 OCT 2020 | |


CROSBY GRANGER ARCHITECTS
The Fellside Centre, Low Fellside, Kendal, LA9 4NH T + 44 (0) 1539 555300


© Drawing & Design Copyright

scale 1:100

0 1 2 3 4 5m

A3

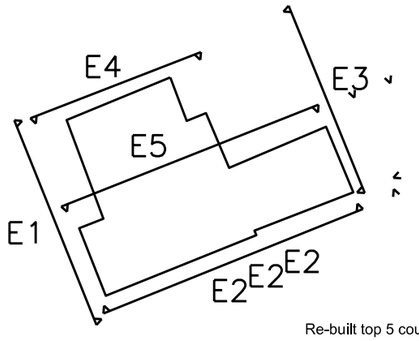

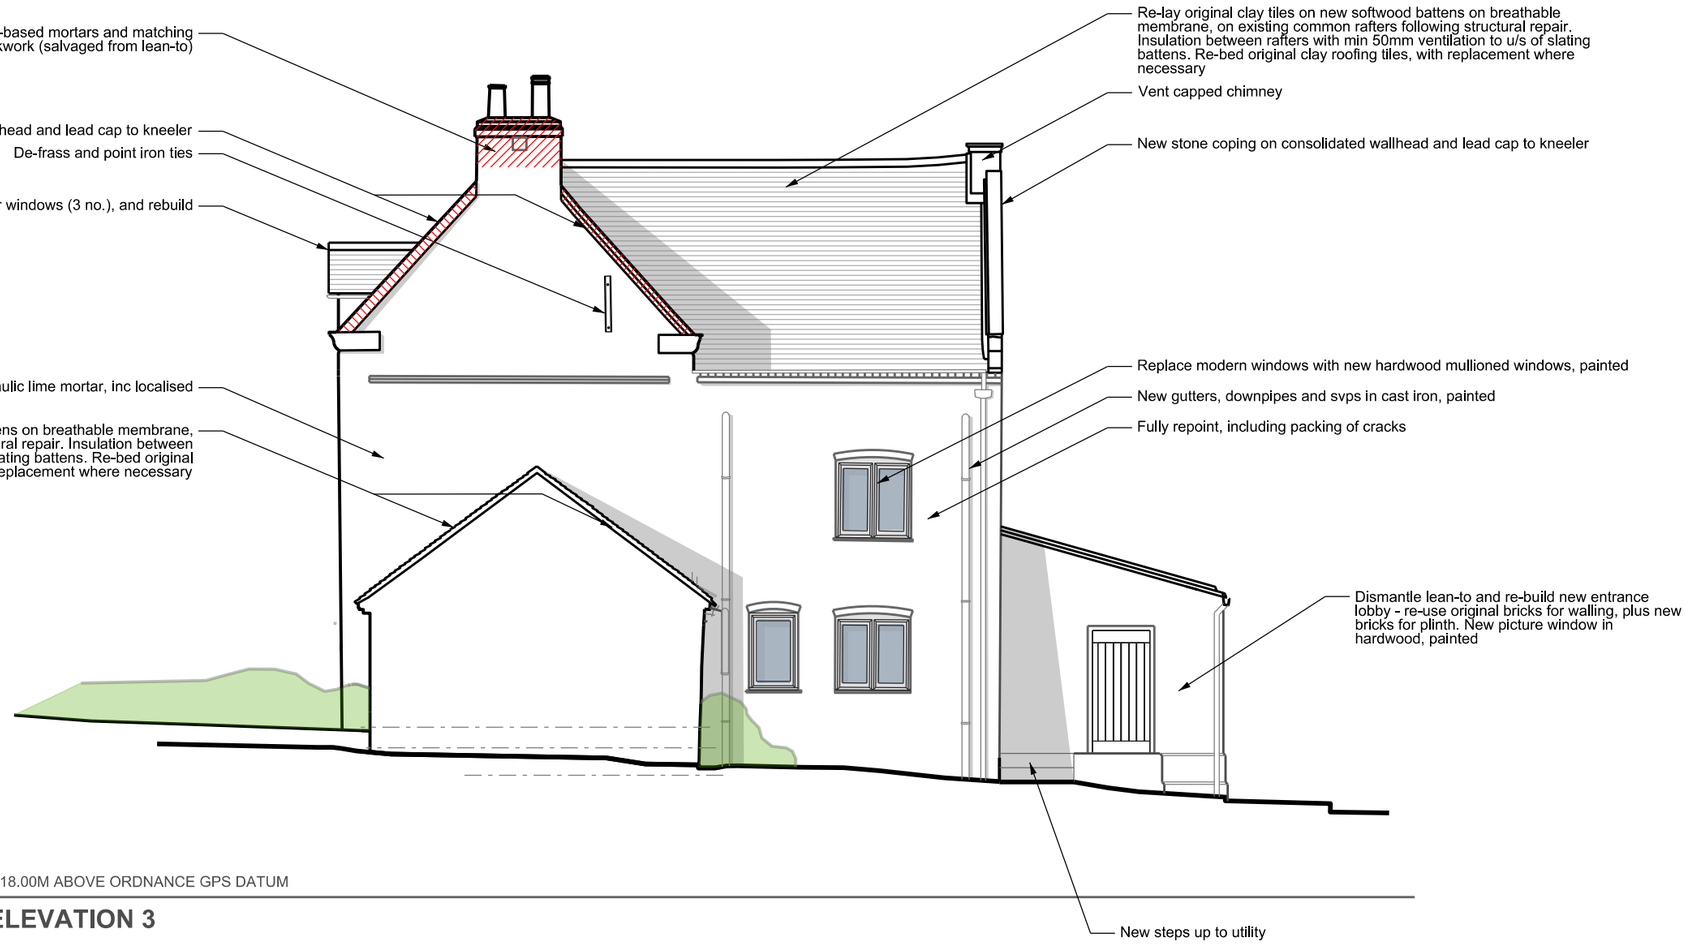
118.00M ABOVE ORDNANCE GPS DATUM

## ELEVATION 3

Do not scale from drawing.
Dimensions are to be checked onsite.

| Revision | Date | Note | initial |
|---|---|---|---|
| – | --.–.— | -- | -- |

| | | | | | | |
|---|---|---|---|---|---|---|
| **PROJECT** | **HALL FARM, KIRK LANGLEY** | | | | | |
| **TITLE** | Proposed Elevation 3 With Specification | | | | | |
| **STATUS** | **PLANNING** | | | | | |
| DRAWING NUMBER | 206(05)003 | REVISION | -- | SCALE | 1:100 | |
| DRAWN BY | RLR | CHECKED BY | CLG | DATE | 20 OCT 2020 | |


CROSBY GRANGER ARCHITECTS
The Fellside Centre, Low Fellside, Kendal, LA9 4NH
T + 44 (0) 1539 555300


© Drawing & Design Copyright

scale 1:100

0 1 2 3 4 5m

A3

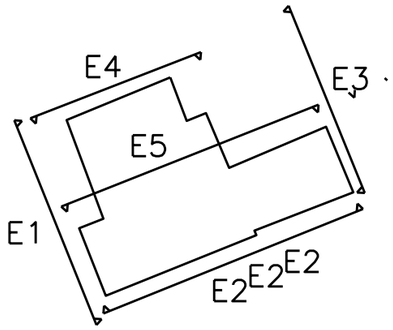

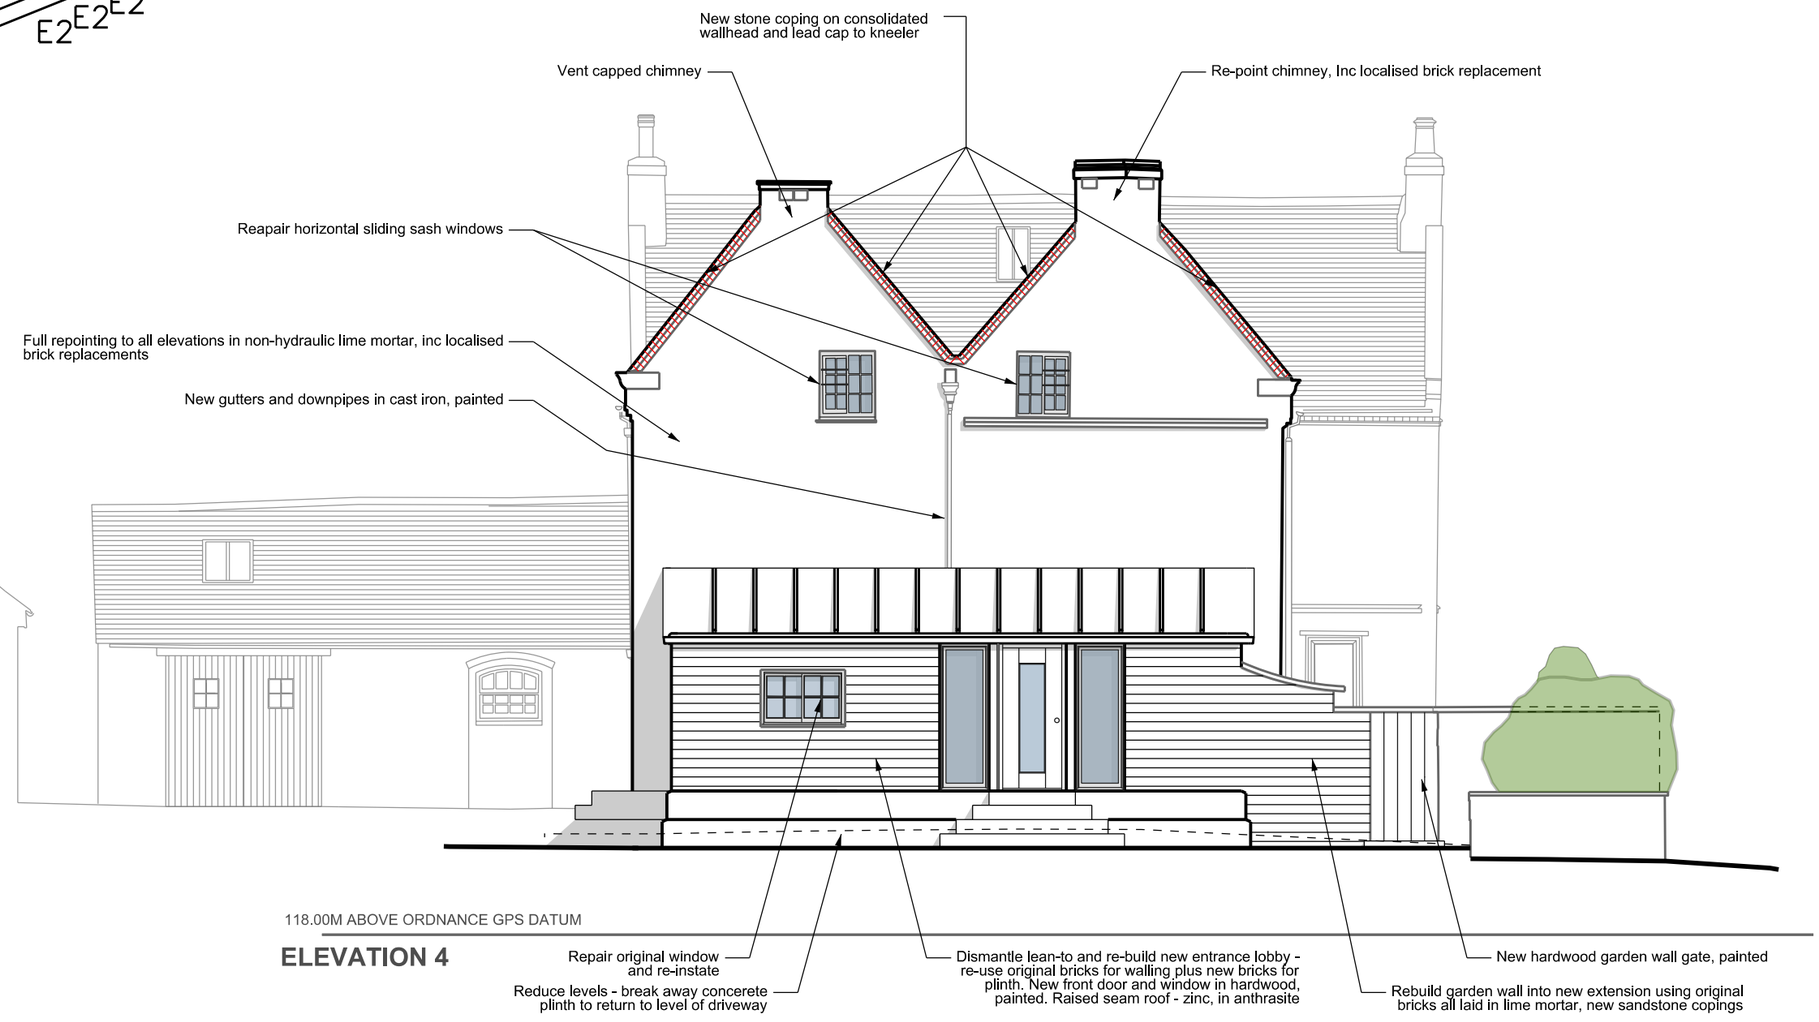
## ELEVATION 4

Do not scale from drawing.
Dimensions are to be checked onsite.

| Revision | Date | Note | initial |
|---|---|---|---|
| A | 16.12.2020 | Updated to show garage door | SJL |

| | | | | | | |
|---|---|---|---|---|---|---|
| **PROJECT** | **HALL FARM, KIRK LANGLEY** | | | | | |
| **TITLE** | Proposed Elevation 4 With Specification | | | | | |
| **STATUS** | **PLANNING** | | | | | |
| DRAWING NUMBER | 206(05)004 | REVISION | A | SCALE | 1:100 | |
| DRAWN BY | RLR | CHECKED BY | CLG | DATE | 12 NOV 2020 | |


CROSBY GRANGER ARCHITECTS
The Fellside Centre, Low Fellside, Kendal, LA9 4NH
T + 44 (0) 1539 555300


© Drawing & Design Copyright

scale 1:100

0 1 2 3 4 5m

A3

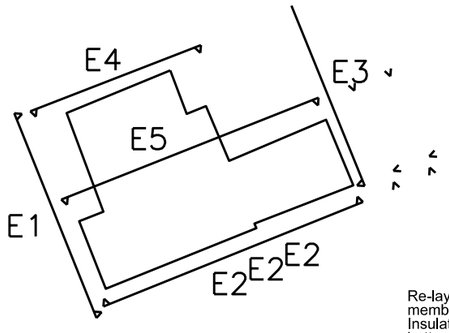

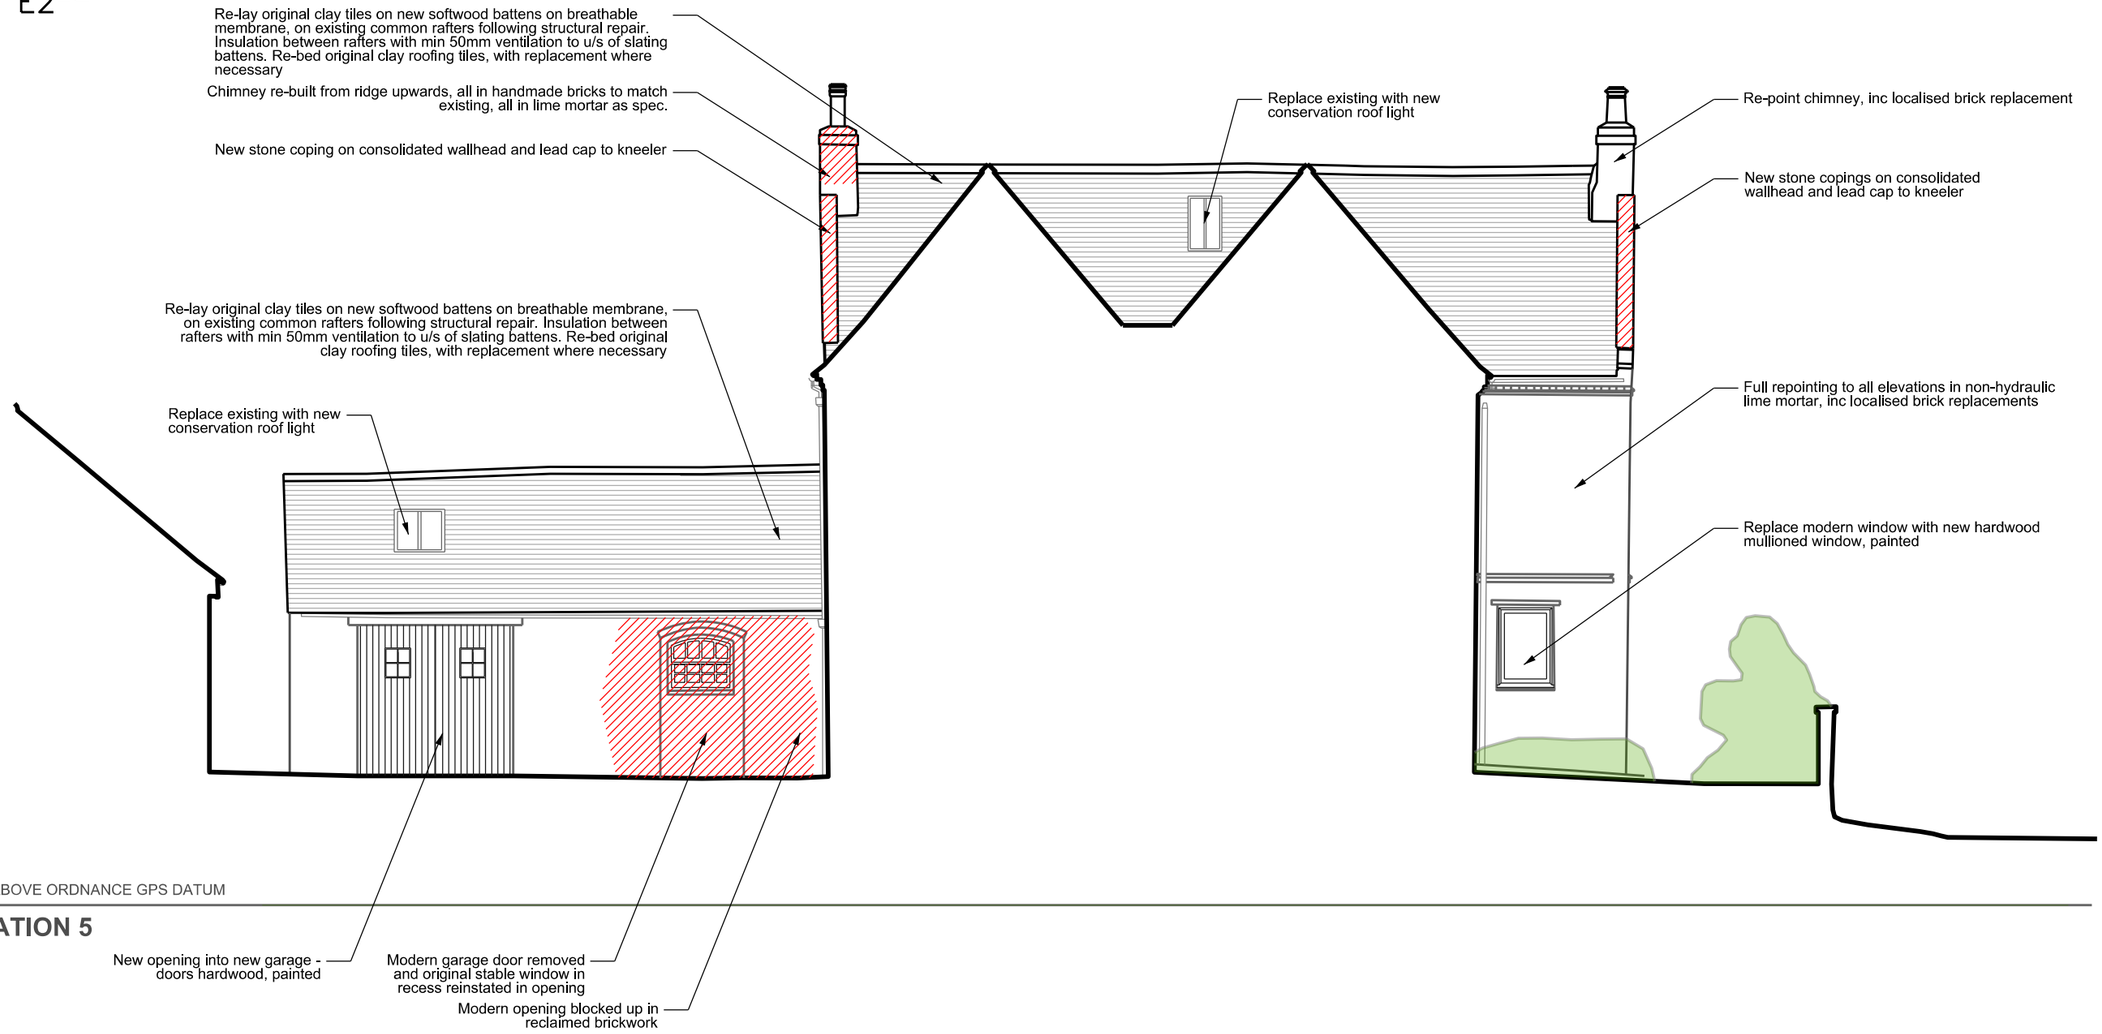
118.00M ABOVE ORDNANCE GPS DATUM

## ELEVATION 5

Do not scale from drawing.
Dimensions are to be checked onsite.

| Revision | Date | Note | initial |
|---|---|---|---|
| – | --.–.— | -- | -- |

| | | | | | | |
|---|---|---|---|---|---|---|
| **PROJECT** | **HALL FARM, KIRK LANGLEY** | | | | | |
| **TITLE** | Proposed Elevation 5 With Specification | | | | | |
| **STATUS** | **PLANNING** | | | | | |
| DRAWING NUMBER | 206(05)005 | REVISION | -- | SCALE | 1:100 | |
| DRAWN BY | RLR | CHECKED BY | CLG | DATE | 20 OCT 2020 | |

CROSBY GRANGER ARCHITECTS
The Fellside Centre, Low Fellside, Kendal, LA9 4NH
T + 44 (0) 1539 555300

© Drawing & Design Copyright