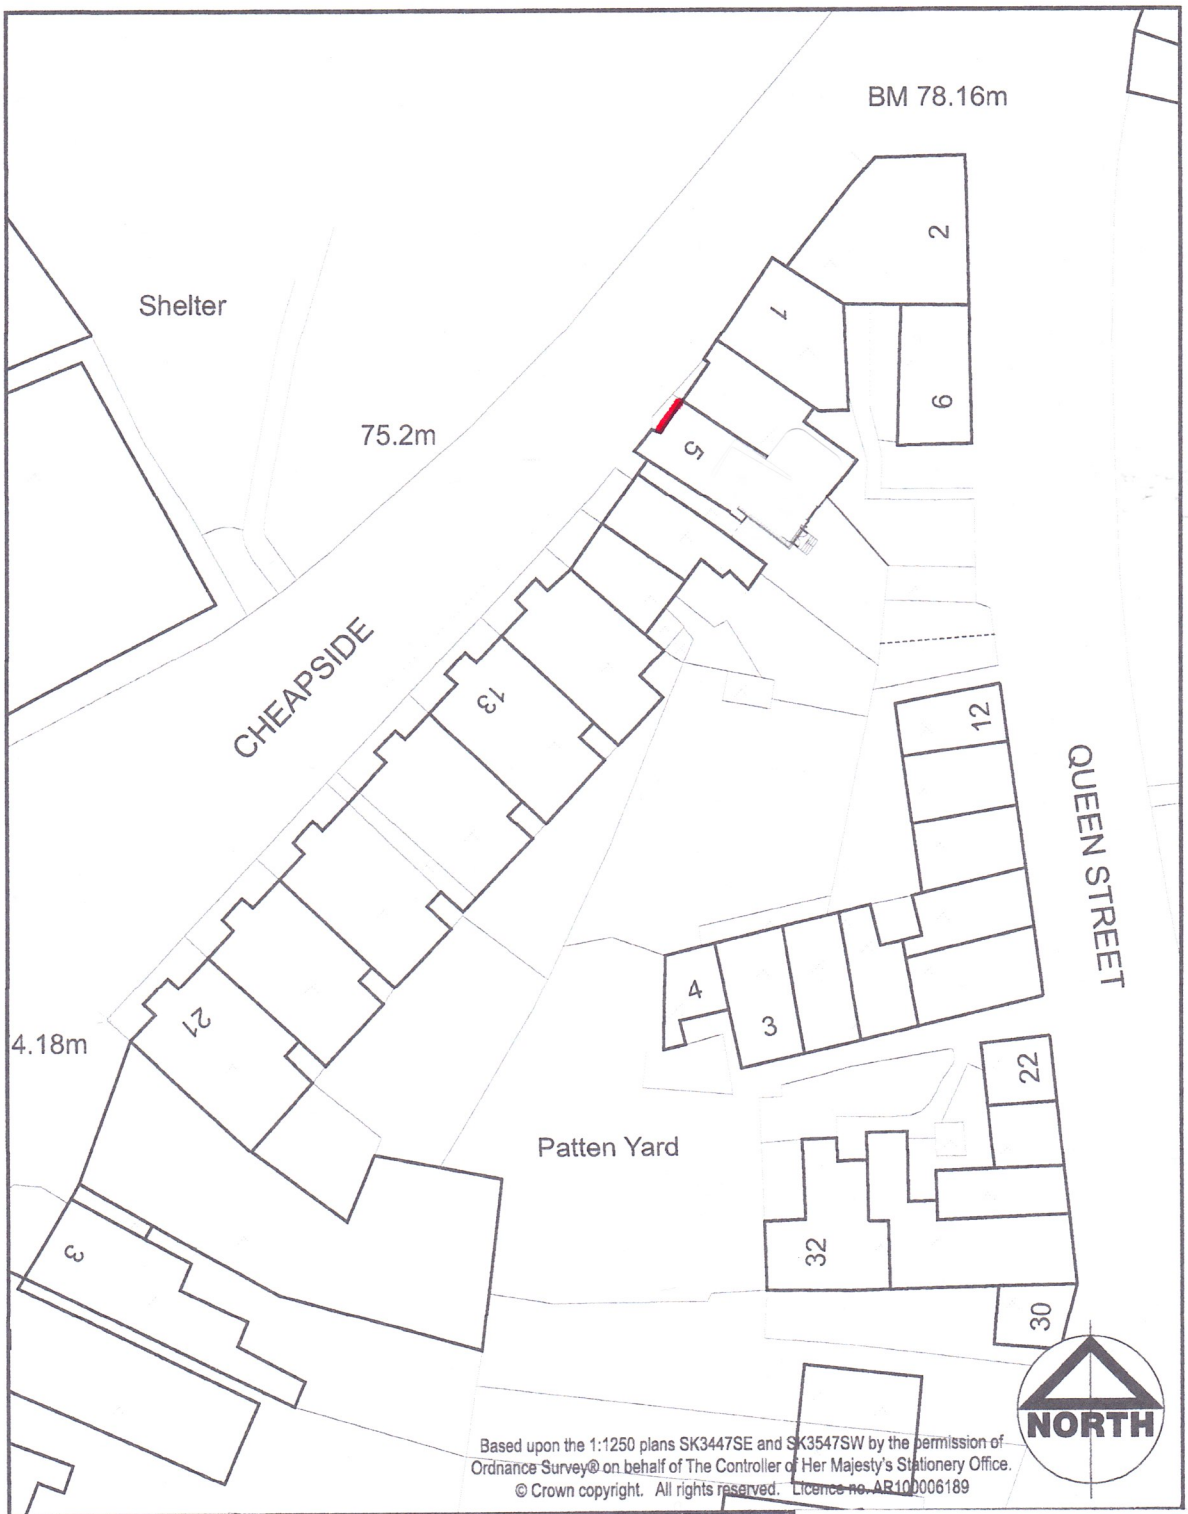


Based upon the 1:1250 plans SK3447SE and SK3547SW by the permission of Ordnance Survey® on behalf of The Controller of Her Majesty's Stationery Office. © Crown copyright. All rights reserved. Licence no. AR100006189

REVISIONS	BY	DATE

CLIENT
Jenny Raphael

PROJECT
5 Cheapside
Belper

DRAWING
block plan

PLANNING PORTAL NO:
PP-09560815

SCALE: 1:500