










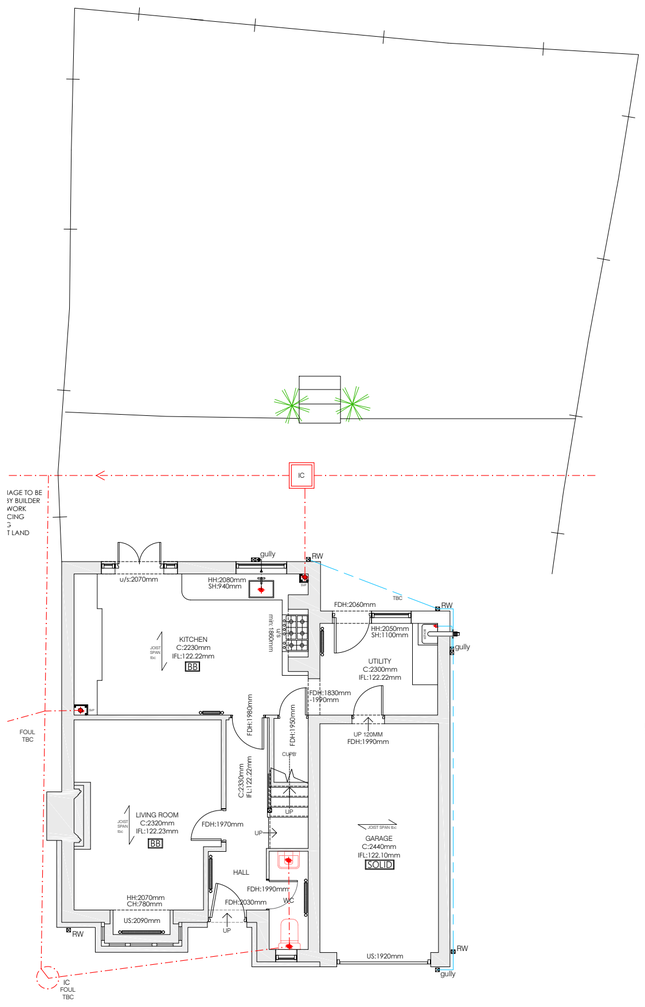


EXISTING GROUND
FLOOR PLAN

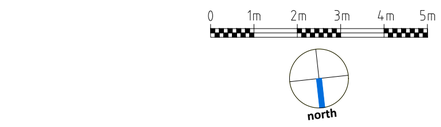

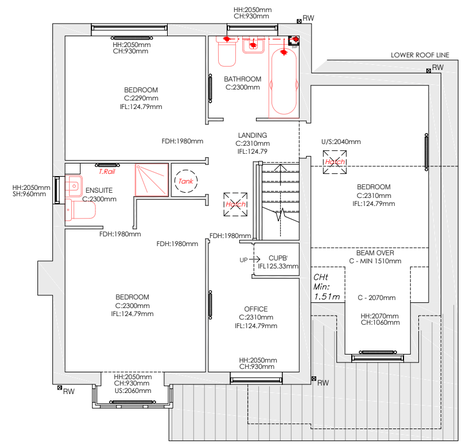

EXISTING FIRST
FLOOR PLAN

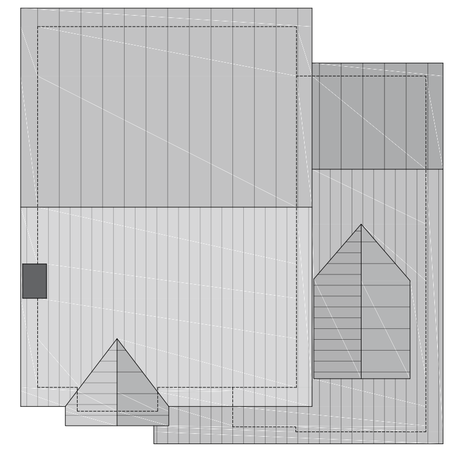


EXISTING ROOF
PLAN



Datum: 120.00m.
Elevation 1.

EXISTING FRONT ELEVATION

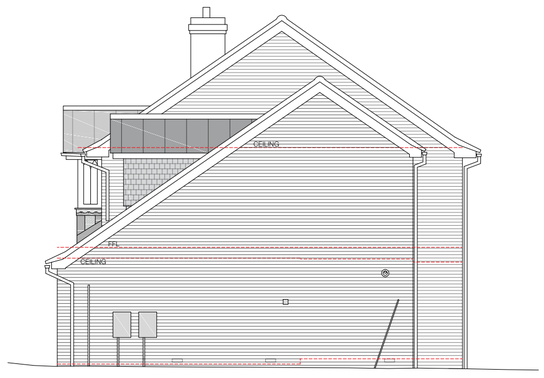


Datum: 120.00m.
Elevation 2.

EXISTING RIGHT HAND SIDE ELEVATION




Datum: 120.00m.
Elevation 3.

EXISTING REAR ELEVATION

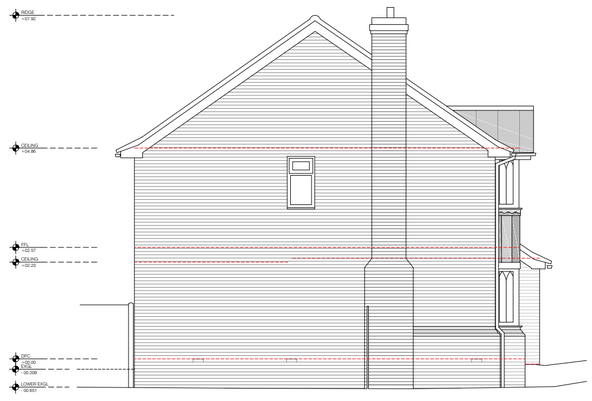


Datum: 120.00m.
Elevation 4.

EXISTING LEFT HAND SIDE ELEVATION

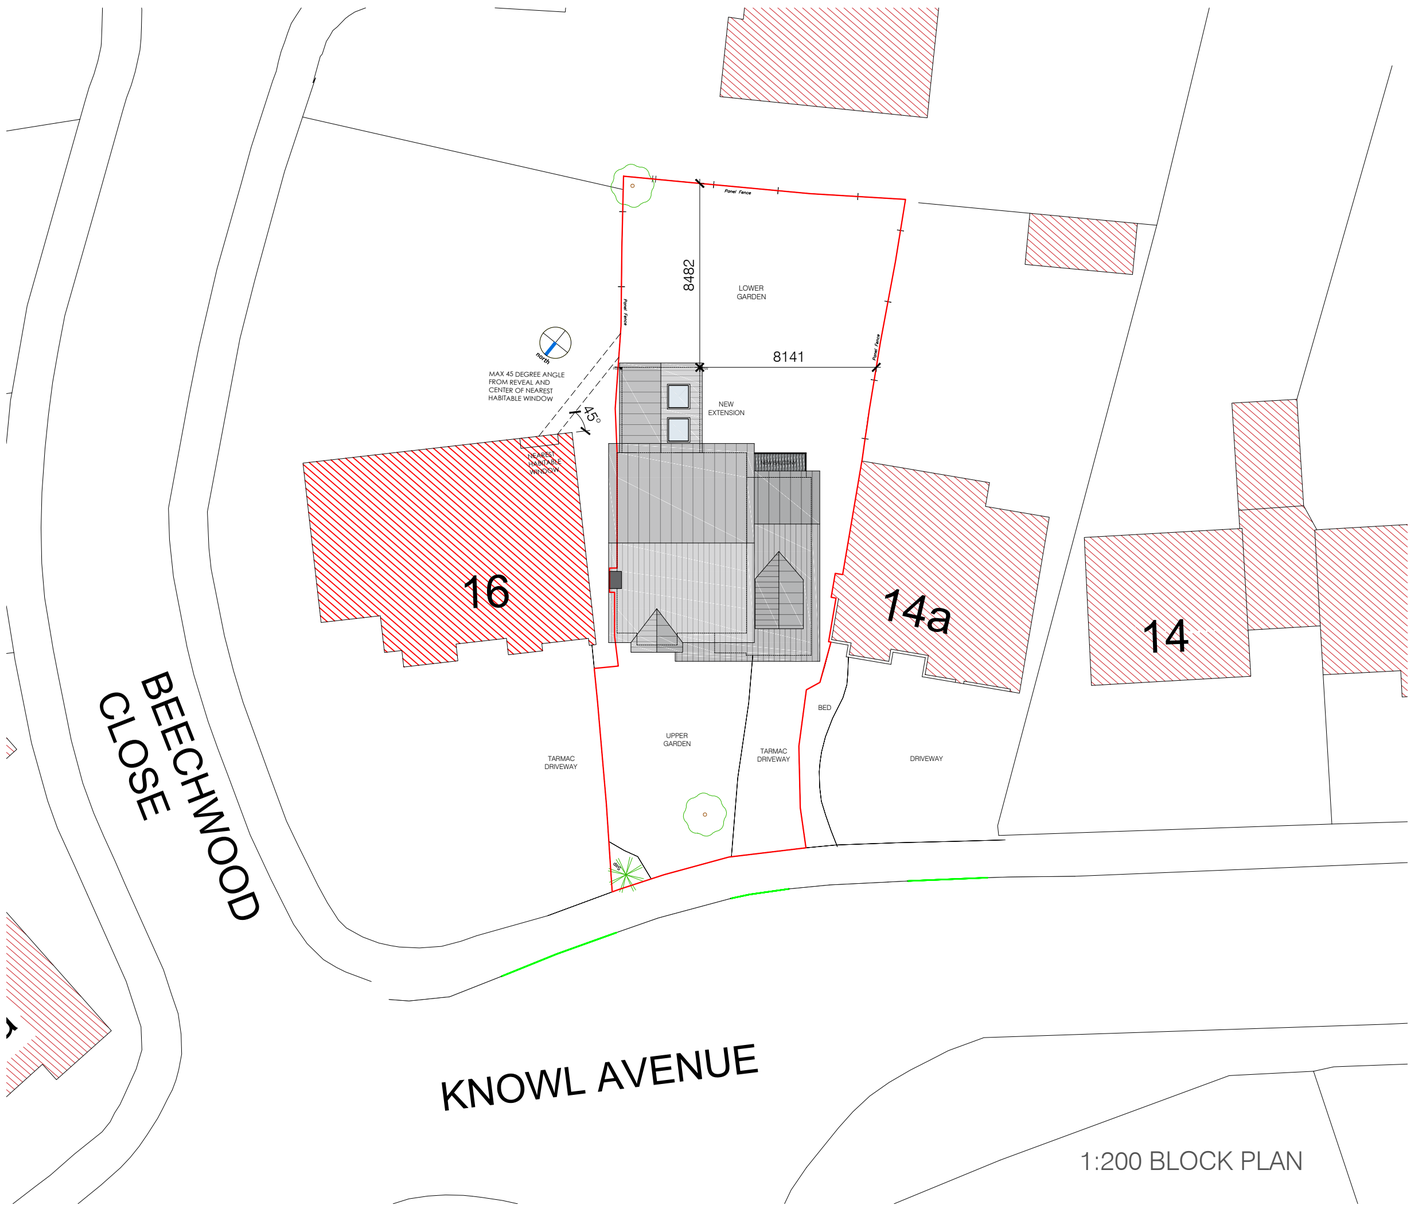

1:200 BLOCK PLAN

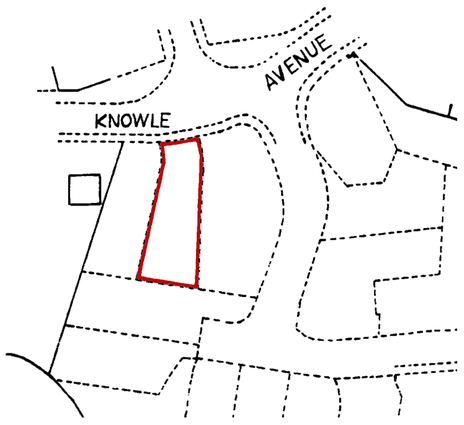

LAND REGISTRY OUTLINE -
INDICATIVE ONLY - NTS

S.G ARCHITECTURAL
DESIGN

Tel: 07817034426. sgarchitecturaldesign@gmail.com.
www.sgarchitecturaldesign.com

14b Knowl Avenue, Belper DE56 2TL

01 - EXISTING & PROPOSED ELEVATIONS / PLAN

SG PROJECT NO	PAPER SIZE	DRAWN BY
178	A1	SG

REVISION: PLANNING

SCALES: 1:100 PLAN & SECTIONS

Drawing measurements shall not be obtained by scaling. Verify all dimensions prior to construction. Immediately report any discrepancies on this document to SG ARCHITECTURAL DESIGN.

REV.	DESCRIPTION	DATE	BY	CHK'D
P1	FIRST ISSUE	25-02-21	SG	SG