

SOUTH ELEVATION

SCALE 1:50

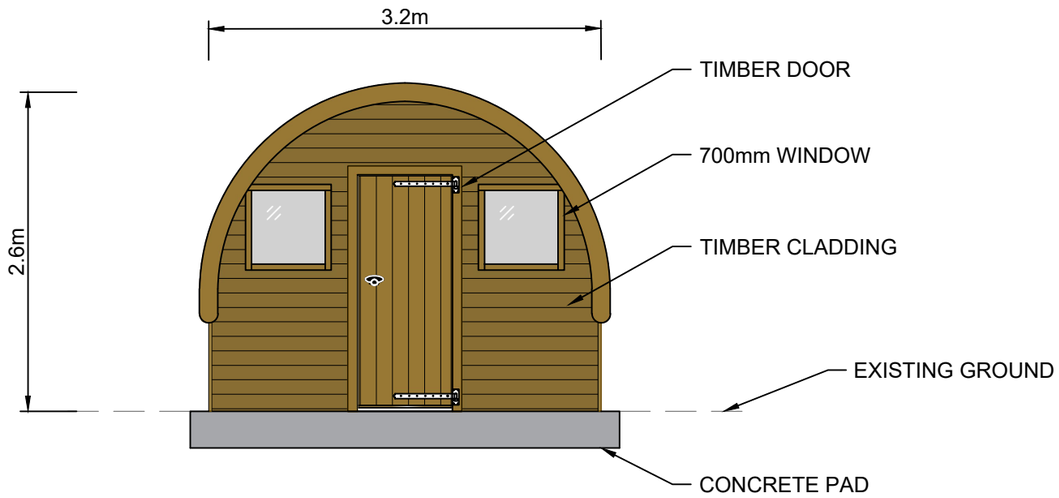


NORTH ELEVATION

SCALE 1:50

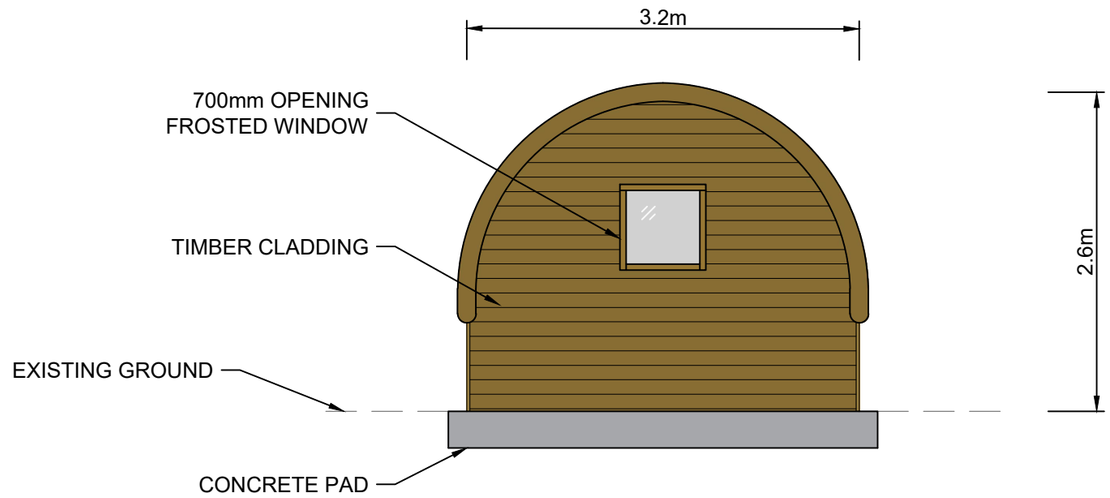


EAST ELEVATION

SCALE 1:50

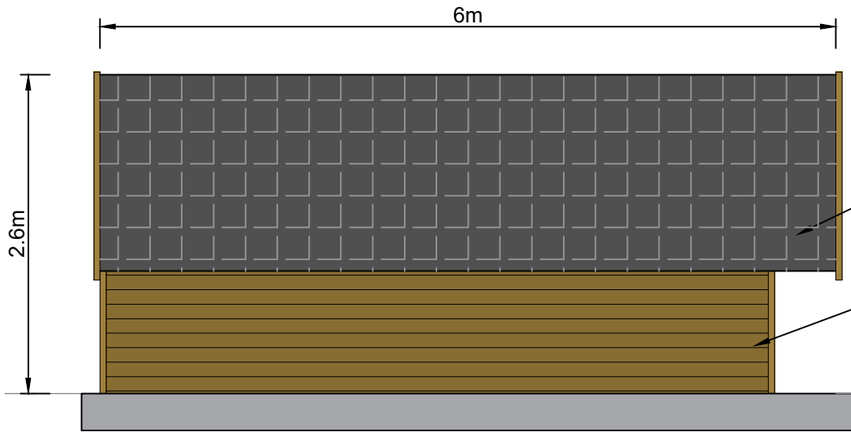


WEST ELEVATION

SCALE 1:50

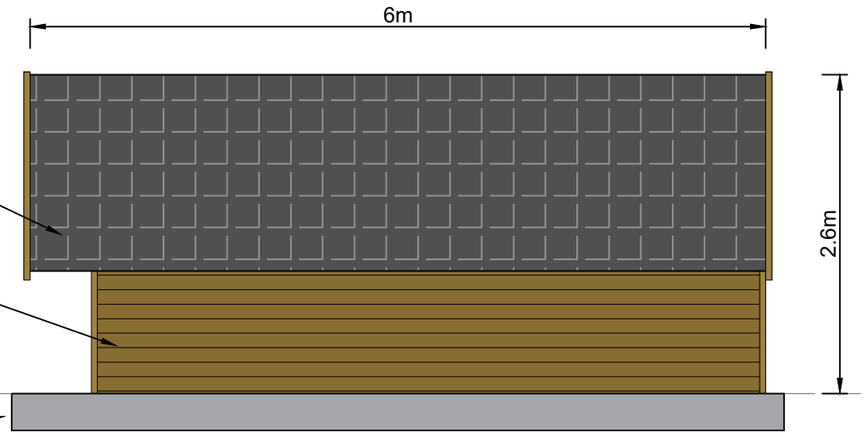

CONCRETE PAD DETAIL

SCALE 1:50

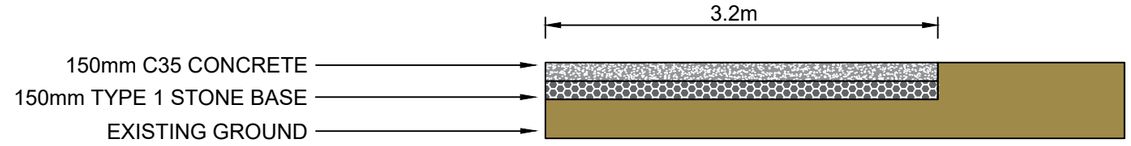

HEATH/2021/04	
Scale at A3: 1:50	Revision: A
Drawn By: LEJ	Date: 26/02/2021
Checked By:RJS	Date: 28/02/2021

Drawing Title:

PROPOSED GLAMPING UNIT
ELEVATIONS
SHEET 4 OF 5

Client:

ANDREW HEATH
WOODLANDS LODGE FARM
CHURCH LANE, DE6 4PH

PLANNING SERVICES
Professional CAD Plans Drawn
Planning Applications & Drawings

Contact:
Name: Richard Spendlove
Tel: 07738 379616

A3_H