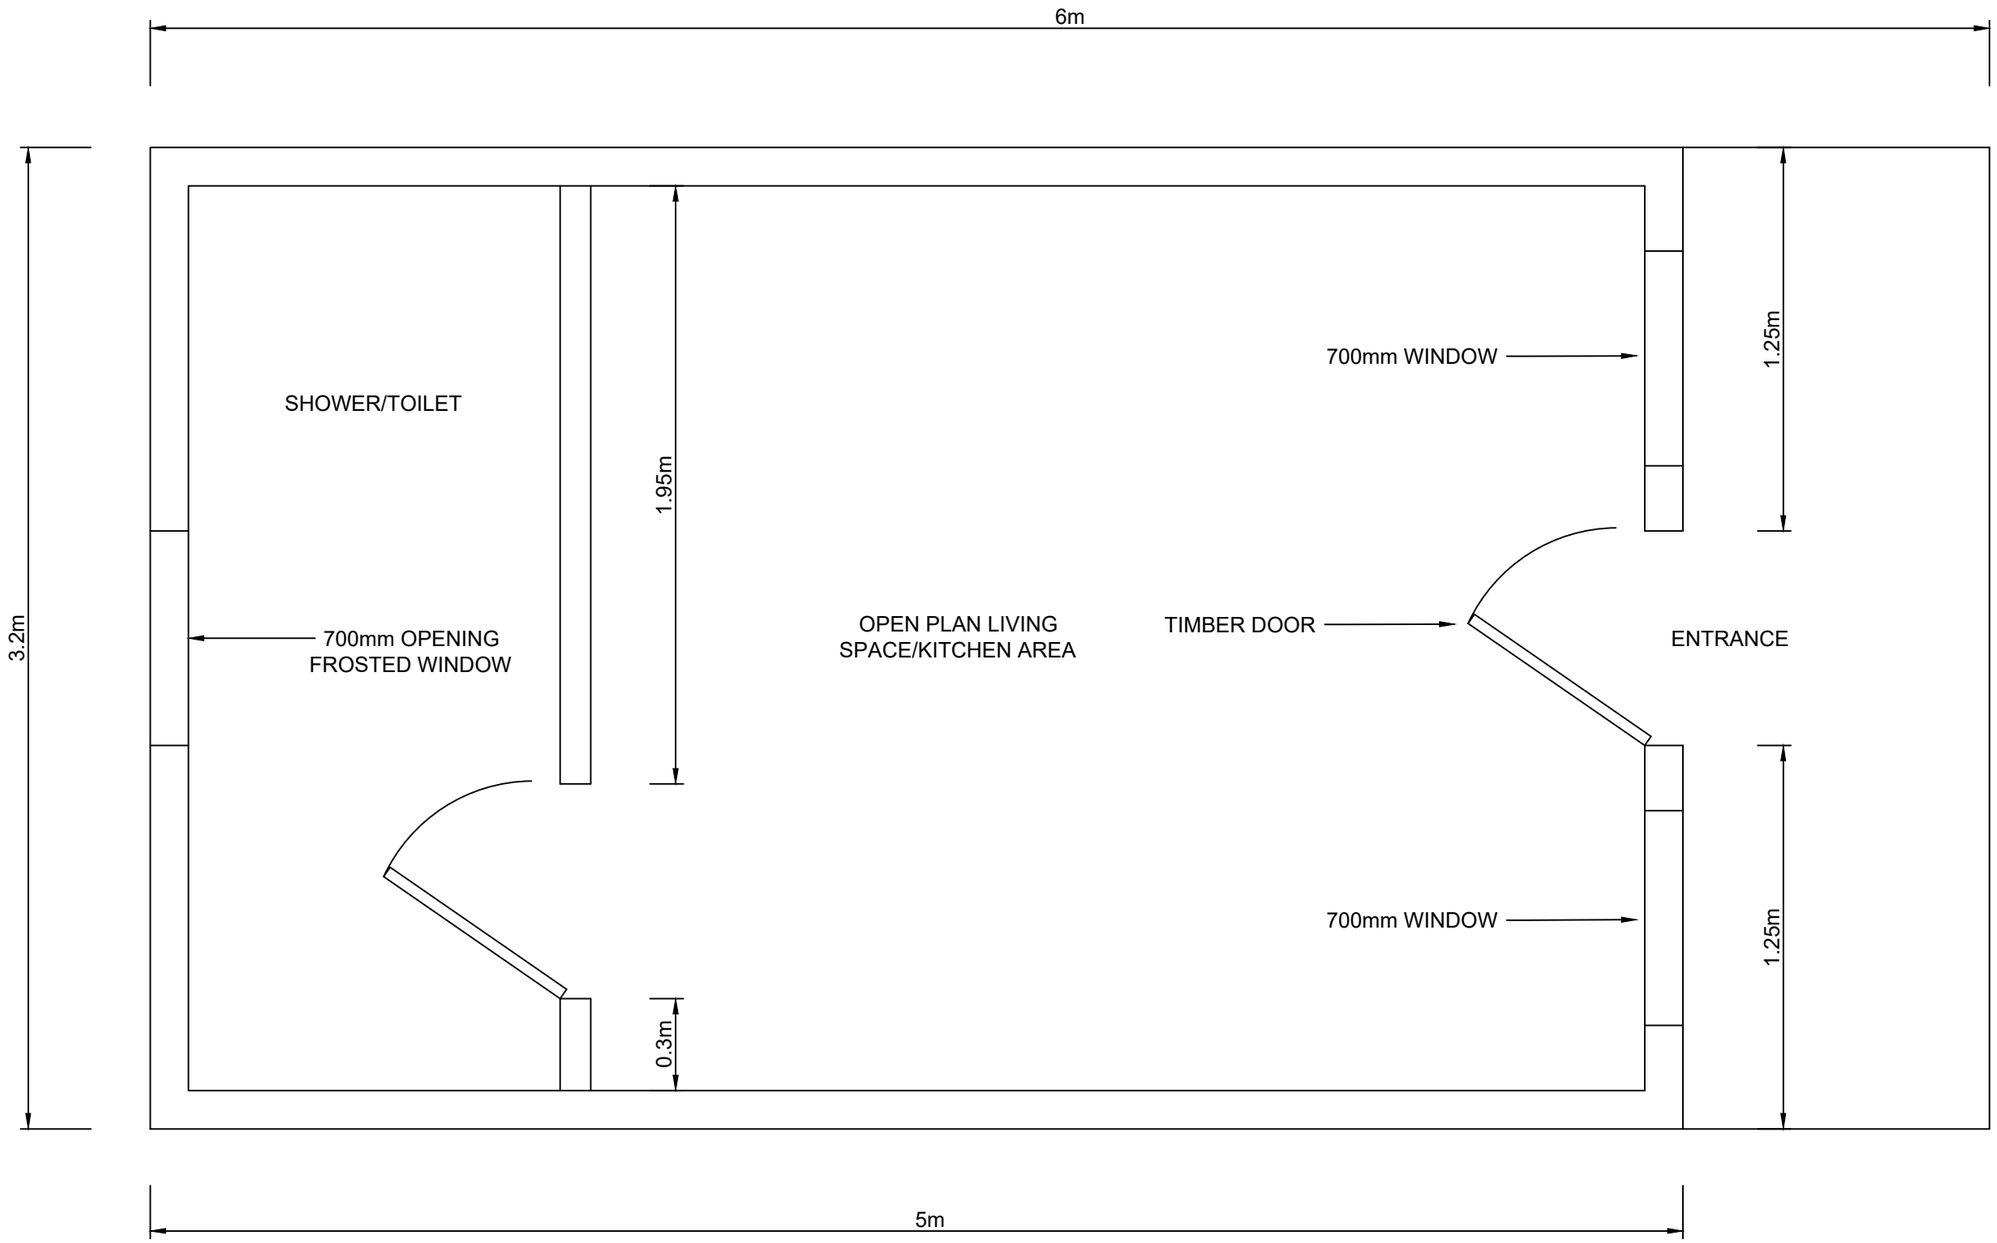


HEATH/2021/05		Drawing Title: PROPOSED GLAMPING UNIT FLOOR PLAN SHEET 5 OF 5	Client: ANDREW HEATH WOODLANDS LODGE FARM CHURCH LANE, DE6 4PH
Scale at A3: 1:20	Revision: A		
Drawn By: LEJ	Date: 26/02/2021		
Checked By:RJS	Date: 28/02/2021		

PLANNING SERVICES
Professional CAD Plans Drawn
Planning Applications & Drawings

Contact:
Name: Richard Spendlove
Tel: 07738 379616

A3_H