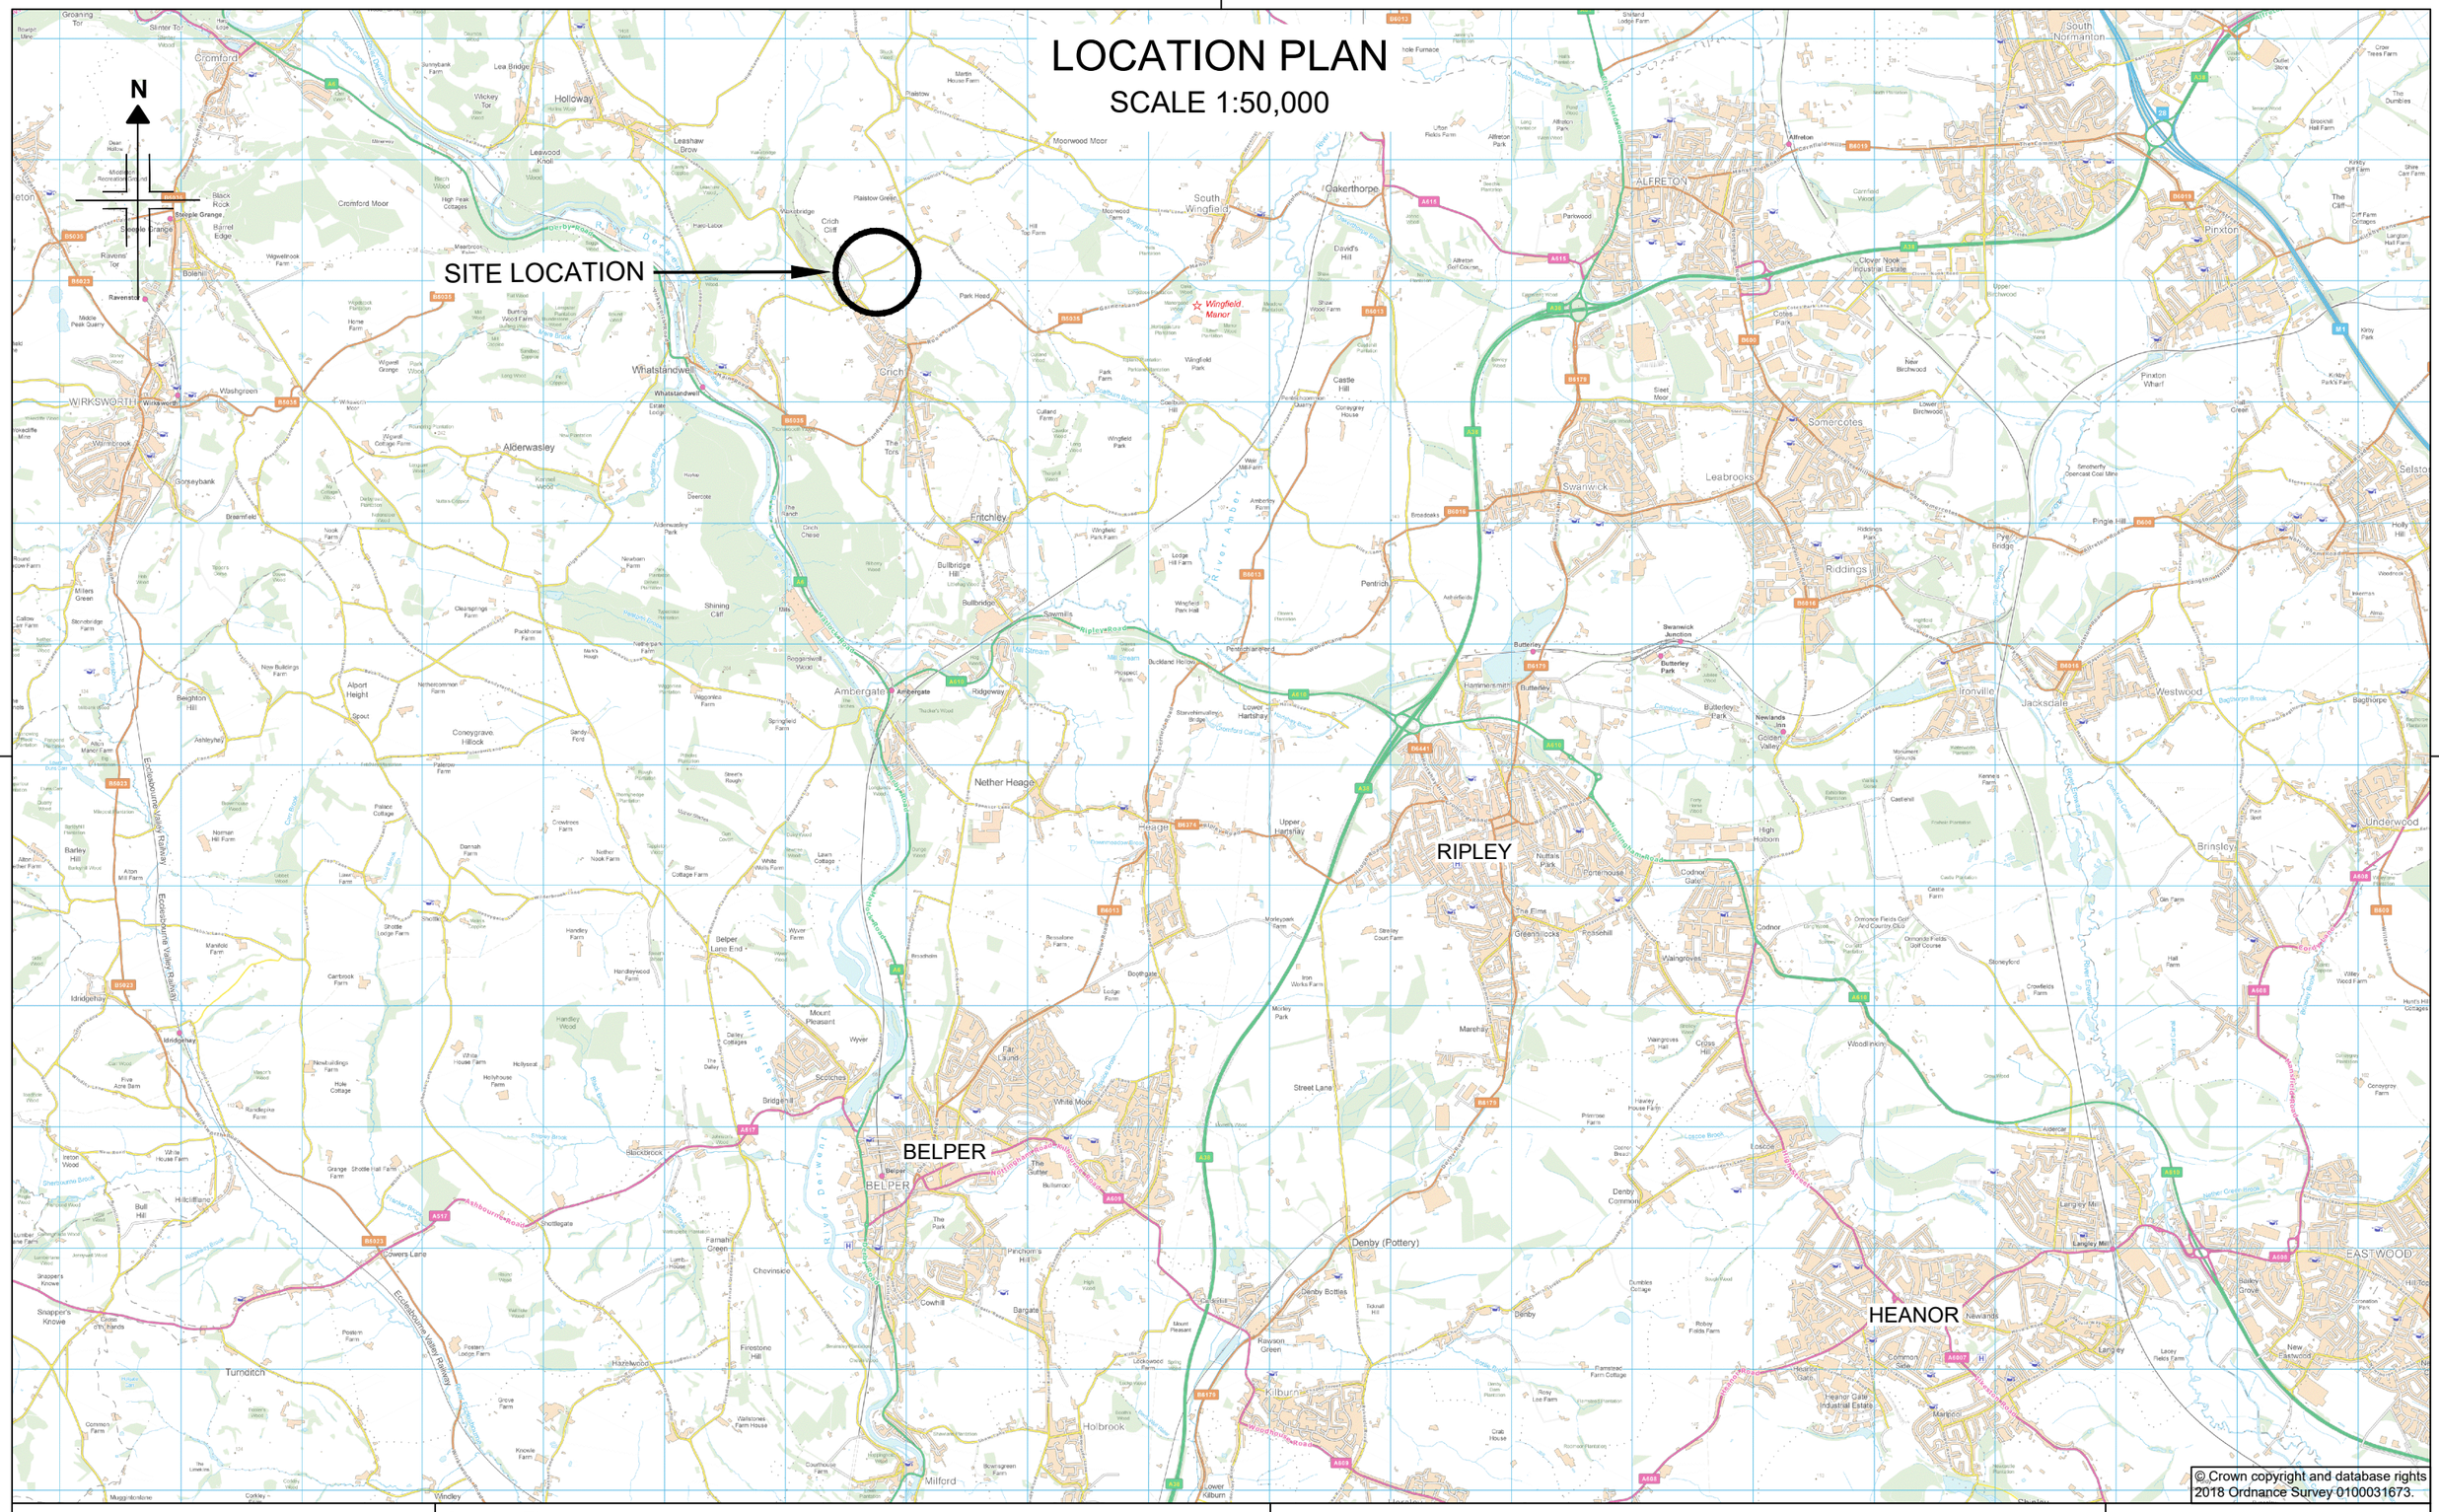
LOCATION PLAN

SCALE 1:50,000


N
SITE LOCATION
RIPLEY
BELPER
HEANOR
ALFRETON
Cromford
Holloway
Cromford Moor
Oakerthorpe
South Wingfield
Wingfield Manor
Crich
Whatstandwell
WIRKSWORTH
Alderwasley
Fritchley
Ambergate
Nether Heage
Pinxton
Somercotes
Leabrooks
Swanwick
Riddings
Ironville
Jacksdale
Westwood
Underwood
Brinsley
EASTWOOD
Pentrich
Denby (Pottery)
Turnditch
Idridgehay
Belper
Kilburn
Holbrook
Milford
Windley
Denby
Codnor
Langley Mill
Eastwood
Ripley
Heanor
Alfreton
Clay Cross
Chesterfield
Derby
Nottingham
A38
A610
A61
A6
M1
A517
A609
A608
A607
A615
A6007
A6096
B6013
B6179
B6179
B6179