

EAST ELEVATION

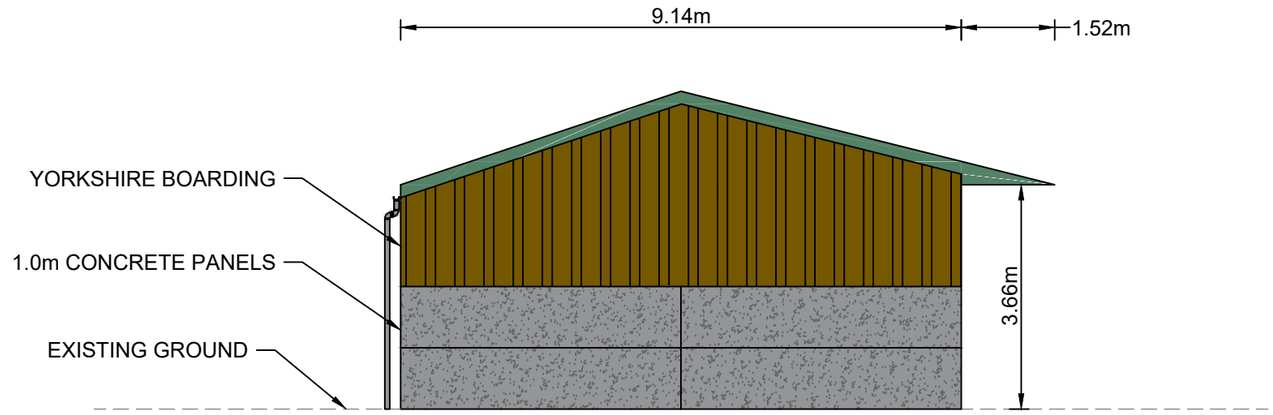

NORTH ELEVATION

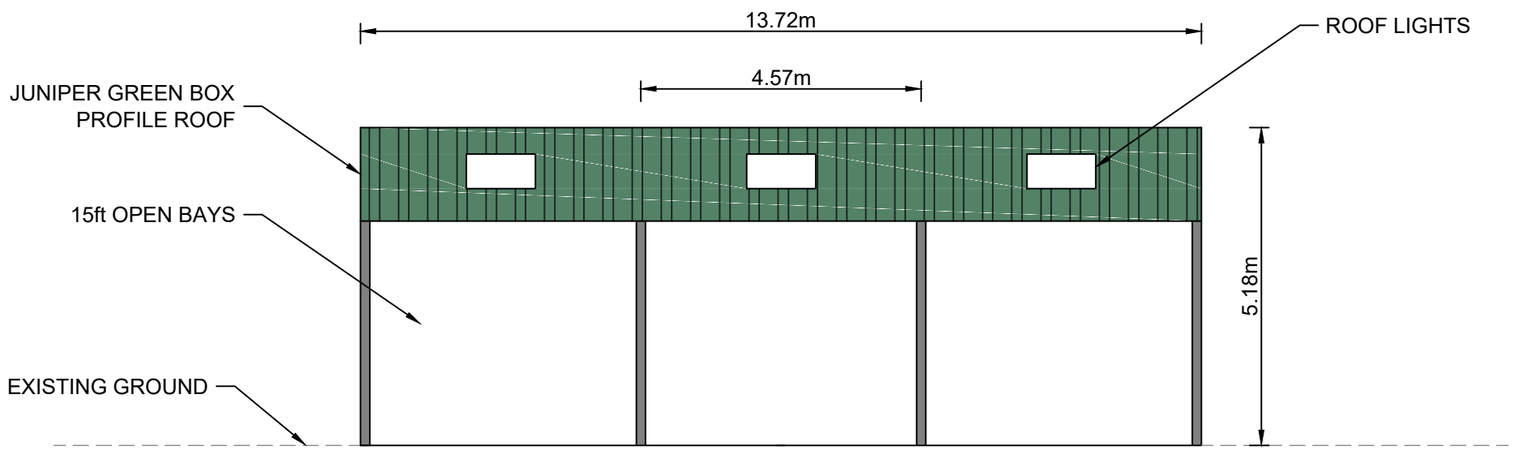

© Crown copyright and database rights 2018 Ordnance Survey 0100031673.

ARMSTRONG/2020/05		Drawing Title: PROPOSED AGRICULTURE SHELTER ELEVATIONS SHEET 5 OF 5	Client: BEN ARMSTRONG SYCAMORE FARM DE4 5GX
Scale at A3: 1:100	Revision: A		
Drawn By: LEJ	Date: 08/01/20		
Checked By:RJS	Date: 09/01/20		

PLANNING SERVICES
Professional CAD Plans Drawn
Planning Applications & Drawings

Contact:
Name: Richard Spendlove
Tel: 07738 379616

A3_H