
Block Plan

Septic tank and associated drainage

Chestnut Farm and The Hawthorns

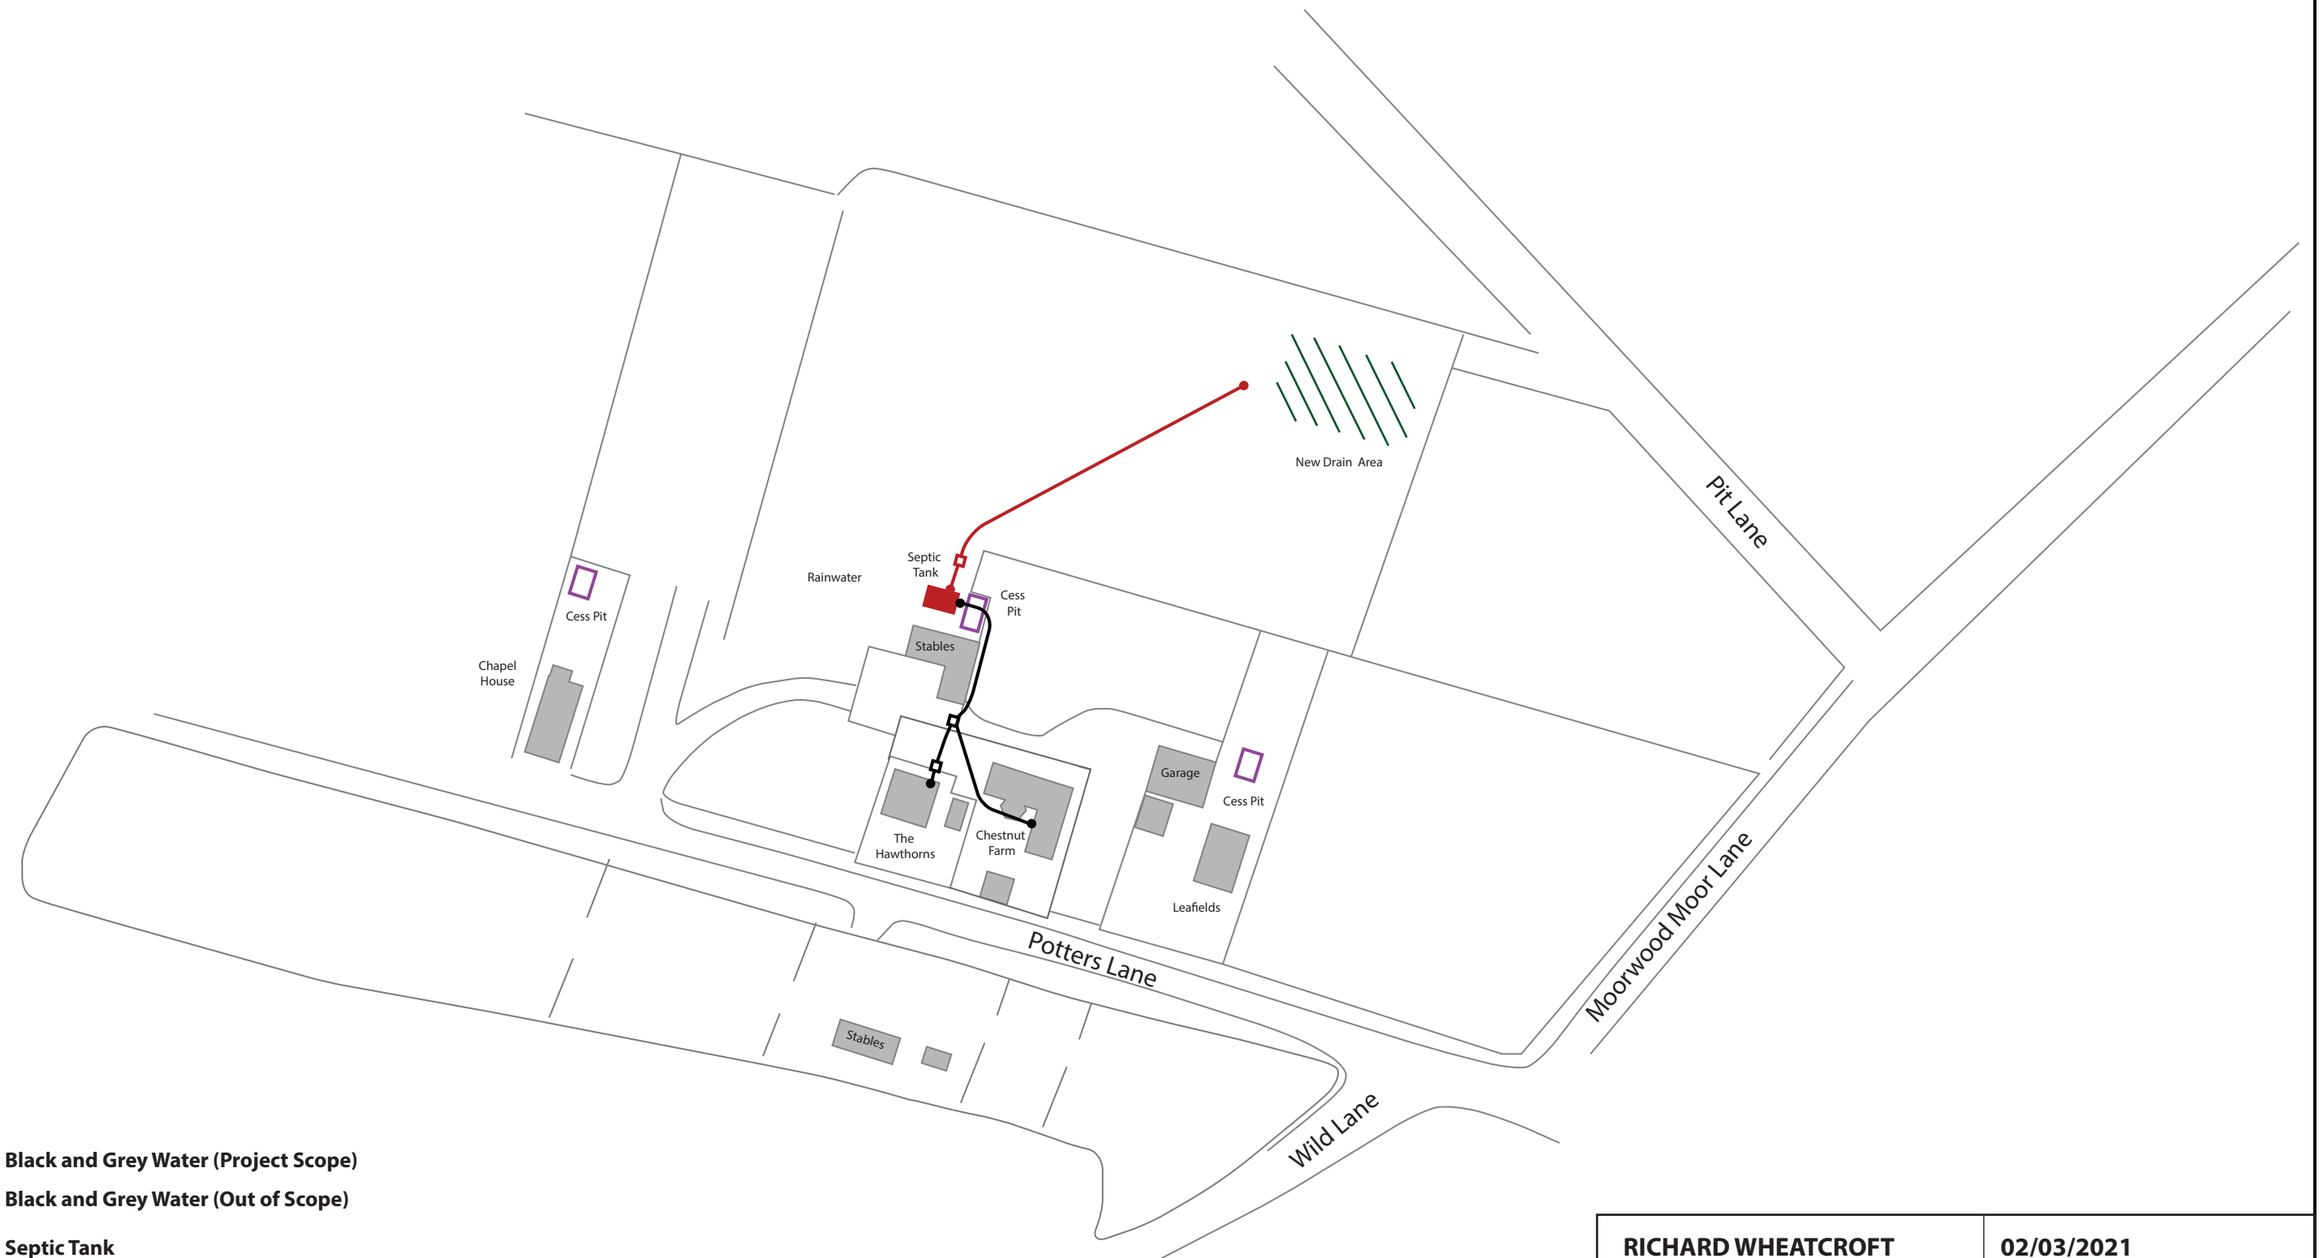

KEY

- Black and Grey Water (Project Scope)
- Black and Grey Water (Out of Scope)
- Septic Tank
- Known Cesspits
- Drainage Area

RICHARD WHEATCROFT	02/03/2021
CHESTNUT FARM & THE HAWTHORNS - SEPTIC TANK AND ASSOCIATED DRAINAGE	
BLOCK PLAN	
DO NOT SCALE, USE FIGURED DIMESIONS ONLY	
DRAWING / REVISION 2	