

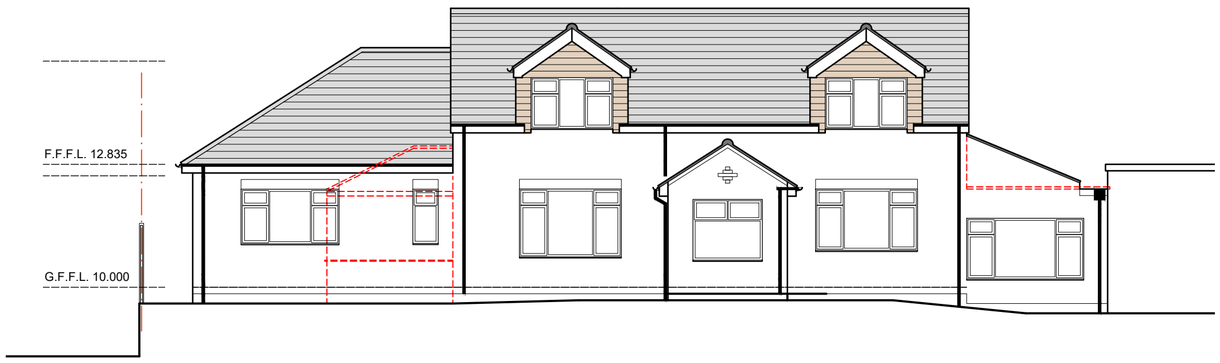



Front (East) Elevation
(Scale 1:100 @A3)

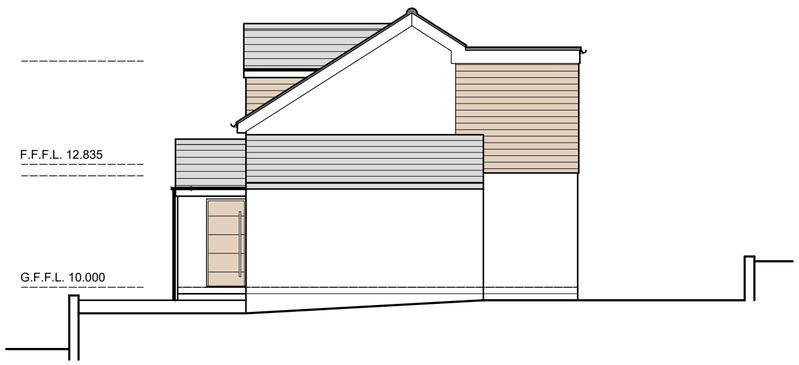

Side (North) Elevation
(Scale 1:100 @A3)

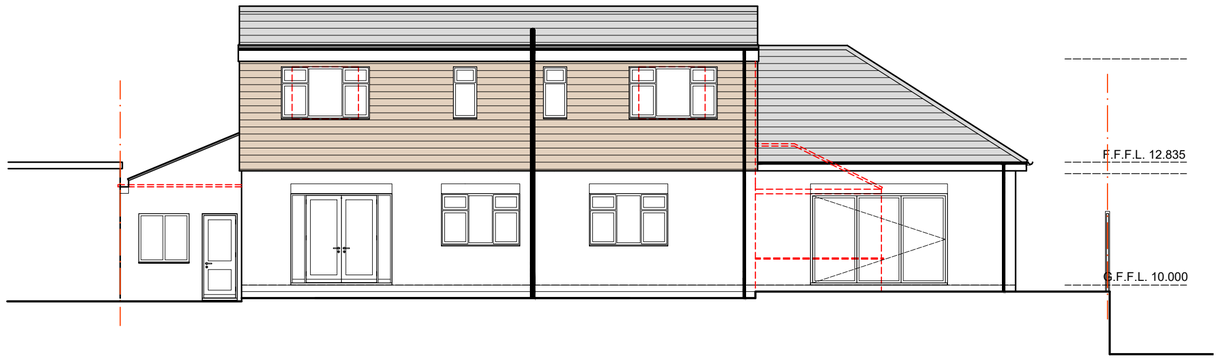

Rear (West) Elevation
(Scale 1:100 @A3)

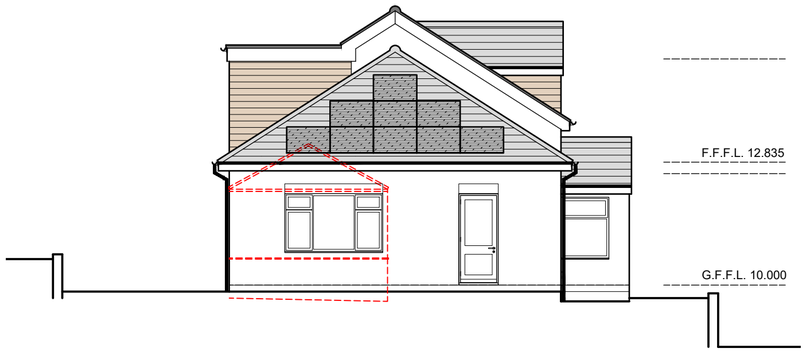

Side (South) Elevation
(Scale 1:100 @A3)

SCALE
1:100



©

Dimensions to be verified on site.
Use figured dimensions only. Do not work from reduced scale drawings.
Please refer to scale and sheet size as indicated.


This drawing is the property of SCG DESIGN
Copyright is reserved by them and the drawing is issued on the condition that it is not copied, reproduced, retained or disclosed to any unauthorised person without the prior consent in writing of SCG DESIGN

DO NOT SCALE

NOTES

Materials

- Brickwork to be buff to match existing.
- Roof tiles to be grey profiled interlocking to match existing.
- Any new Windows will be white UPVC in same style as existing.
- New doors to be composite or aluminium in style as shown.
- All soffits and fascias to be white UPVC to match existing.
- All rainwater goods to be black UPVC top match existing.

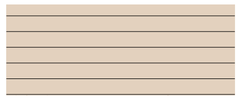

- Cedar or a composite cedar look a like panel

Rev.	Date	Revision	By	Checked

SCG DESIGN
Architectural Services

4 Dahlia Drive, Oakwood, Derby, DE21 2XJ
Telephone - 01332 280129 Email - scgdesign@outlook.com

Client
Steve Mayhew

Project
Proposed Extension / Alterations at:
103 Church Road,
Quarndon, Derby

Drawing Title
Proposed Elevations

Drawn by	Checked by
SCG	SCG
Scale	Date
1:100	Jan; 2021

Job No.	Drawing No.	Revision
SCGD 395	105	C

Purpose of Issue
FOR INFORMATION