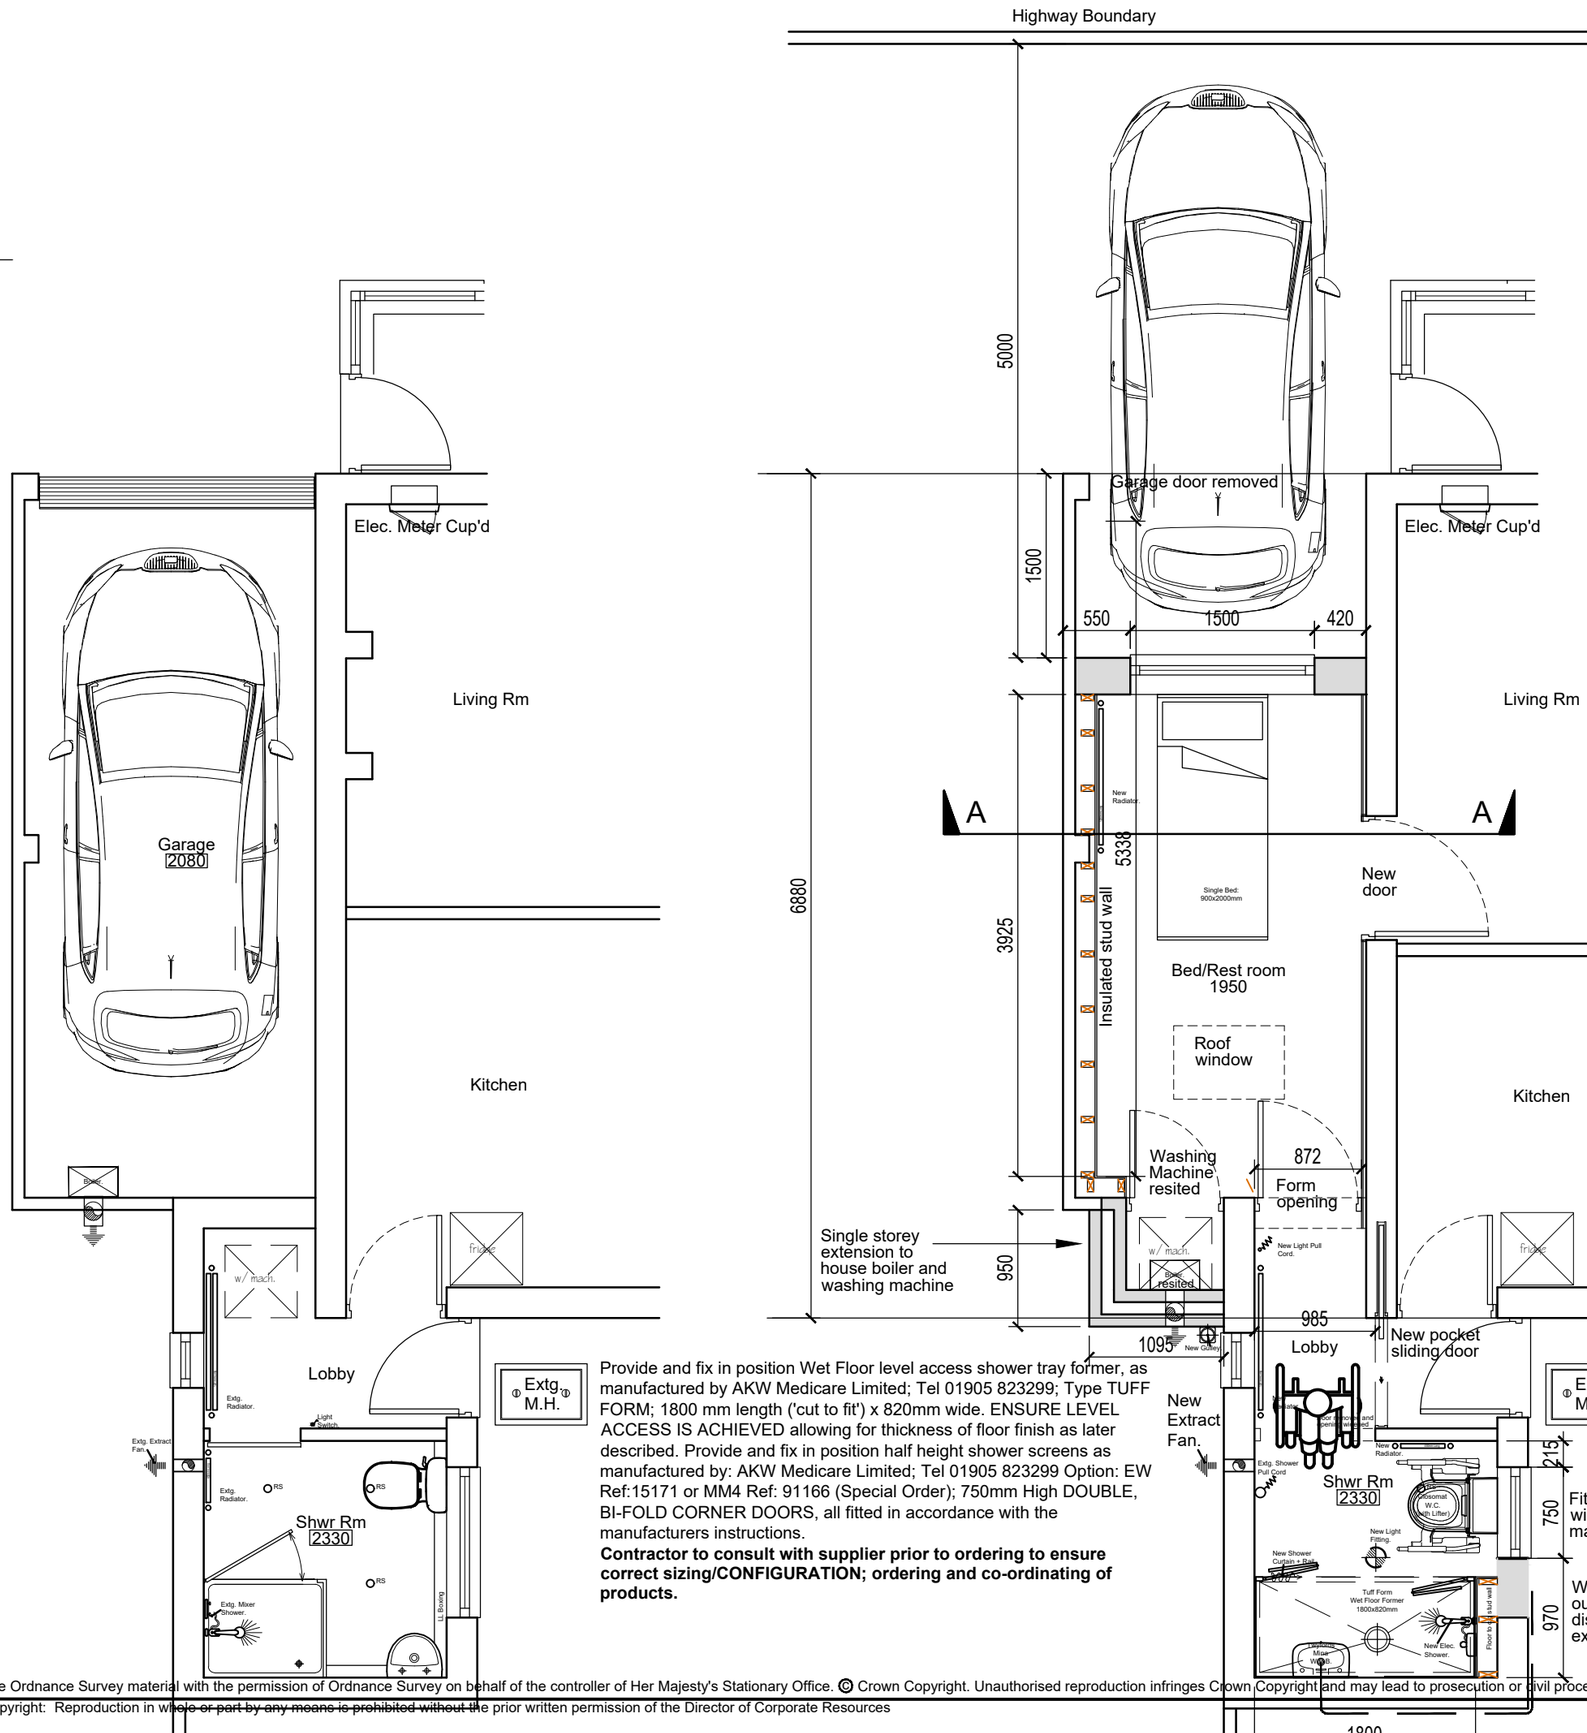


Provide and fix in position Wet Floor level access shower tray former, as manufactured by AKW Medicare Limited; Tel 01905 823299; Type TUFF FORM; 1800 mm length ('cut to fit') x 820mm wide. ENSURE LEVEL ACCESS IS ACHIEVED allowing for thickness of floor finish as later described. Provide and fix in position half height shower screens as manufactured by: AKW Medicare Limited; Tel 01905 823299 Option: EW Ref:15171 or MM4 Ref: 91166 (Special Order); 750mm High DOUBLE, BI-FOLD CORNER DOORS, all fitted in accordance with the manufacturers instructions.

Contractor to consult with supplier prior to ordering to ensure correct sizing/CONFIGURATION; ordering and co-ordinating of products.

Fit reduced with window and make up wall

WHB waste on outside wall to discharge to extg gully

This map is reproduced from the Ordnance Survey material with the permission of Ordnance Survey on behalf of the controller of Her Majesty's Stationary Office. © Crown Copyright. Unauthorised reproduction infringes Crown Copyright and may lead to prosecution or civil proceedings.

© Derbyshire County Council Copyright: Reproduction in whole or part by any means is prohibited without the prior written permission of the Director of Corporate Resources

Classification

CONTROLLED

Do not scale

Use only written dimensions. All dimensions must be verified prior to the works being put into hand and any discrepancies reported to the originator

HEALTH & SAFETY INFORMATION

(Refer to Pre-Tender CDM Documentation)

Rev.	Details of Revision	Date	Initial

Derbyshire County Council
Commissioning, Communities and Policy Property
Chatsworth Hall, Chesterfield Road,
Matlock, Derbyshire DE4 3FW
Tel. (01629) 536219 Fax. (01629) 536266

Partner Details

Project

186 Sleetmoor Lane
Somercotes, Alfreton
Derbyshire
DE55 1RG

UPRN Number

Drawing Number	Revision
681845/SS/01	C

Title

Floor Plans
Garage & Shwr Rm Adaptations

Scale	Drawn	Checked
1:50	JT	
Original Size	**Date**	**Date**
A3	24/9/19	

Status