



Existing Rear Elevation

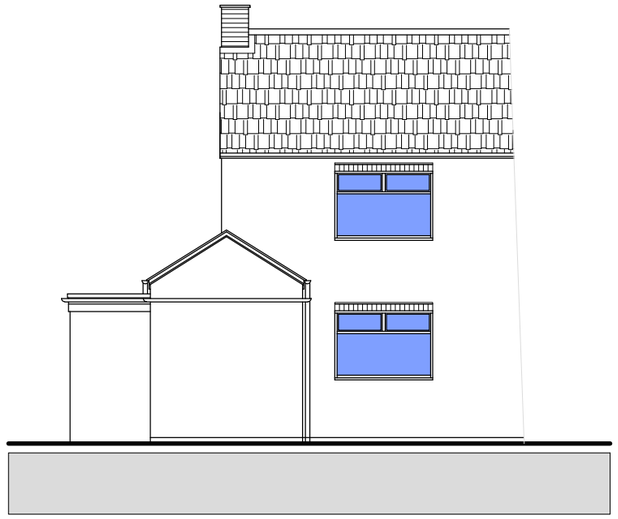

Proposed Rear Elevation

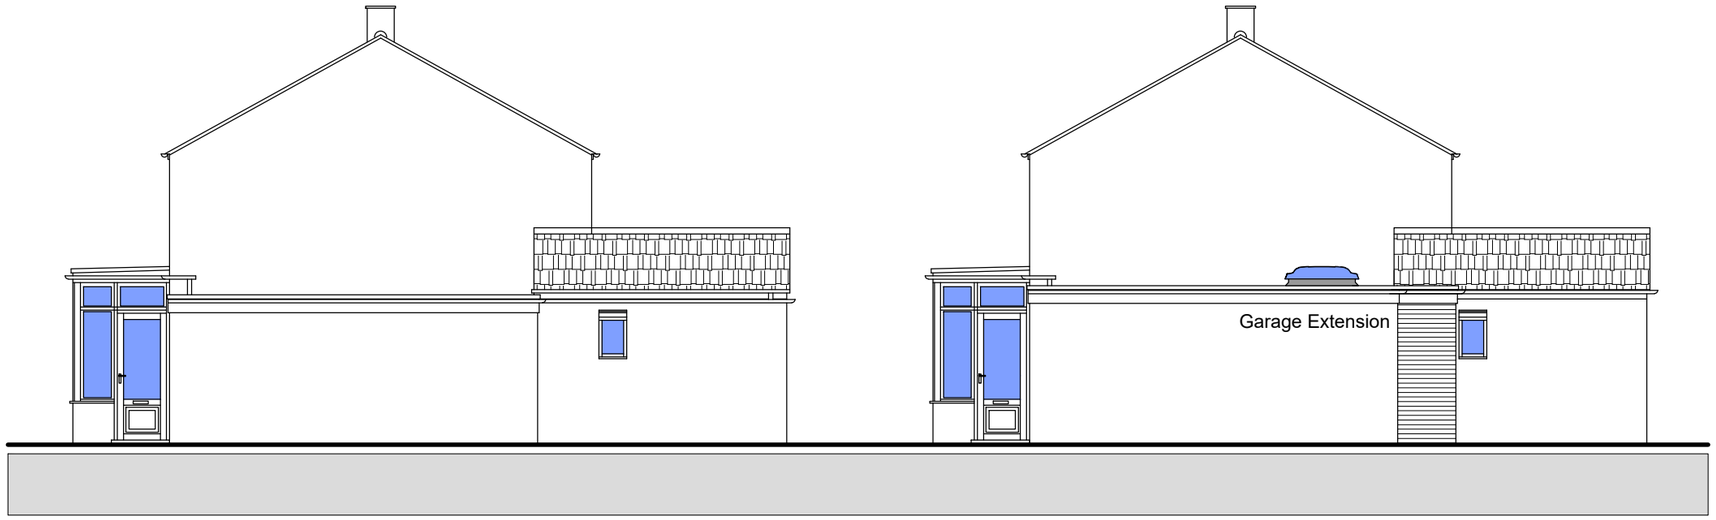

Existing Side Elevation

Proposed Side Elevation

This map is reproduced from the Ordnance Survey material with the permission of Ordnance Survey on behalf of the controller of Her Majesty's Stationary Office. © Crown Copyright. Unauthorised reproduction infringes Crown Copyright and may lead to prosecution or civil proceedings.
© Derbyshire County Council Copyright: Reproduction in whole or part by any means is prohibited without the prior written permission of the Director of Corporate Resources

Classification
CONTROLLED

Do not scale
Use only written dimensions. All dimensions must be verified prior to the works being put into hand and any discrepancies reported to the originator

HEALTH & SAFETY INFORMATION
(Refer to Pre-Tender CDM Documentation)

Rev.	Details of Revision	Date	Initial

Derbyshire County Council
Commissioning, Communities and Policy
Property
Chatsworth Hall, Chesterfield Road,
Matlock, Derbyshire DE4 3FW
Tel. (01629) 536219 Fax. (01629) 536266

Partner Details

Project
186 Sleetmoor Lane
Somercotes, Alfreton
Derbyshire
DE55 1RG

UPRN Number

Drawing Number	Revision
681845/SS/13	

Title
Elevations
Garage Extension & Adaptations

Scale	Drawn	Checked
1:100	JT	
Original Size	**Date**	**Date**
A3	24.02.21	

Status
Planning