


8774	20-E-001	P03

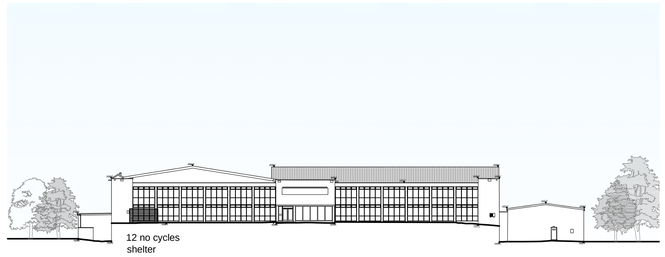


Elevation 1
Datum
135.00m

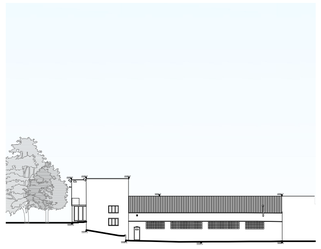

Elevation 2
Datum
135.00m

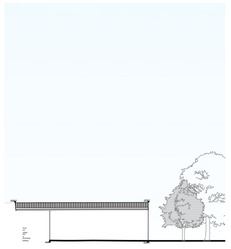


Elevation 3
Datum
135.00m

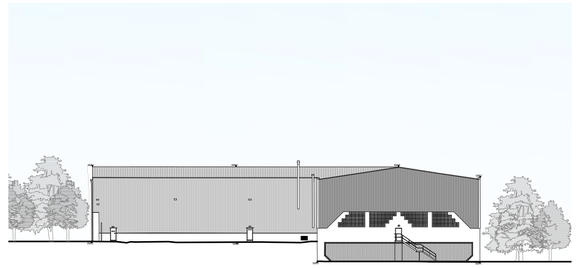


Elevation 5
Datum
135.00m


Elevation Key Plan

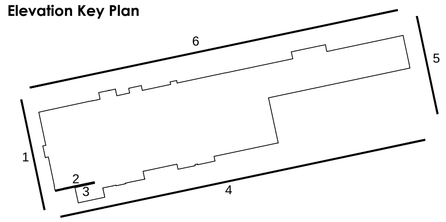

Indicates new shutter doors and windows

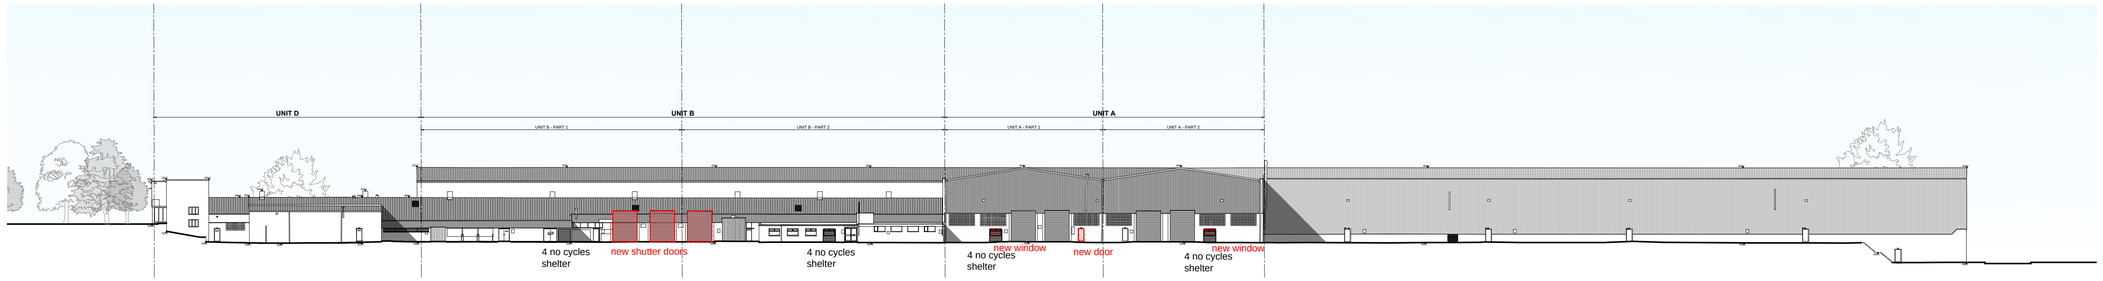

Elevation 4
Datum
135.00m

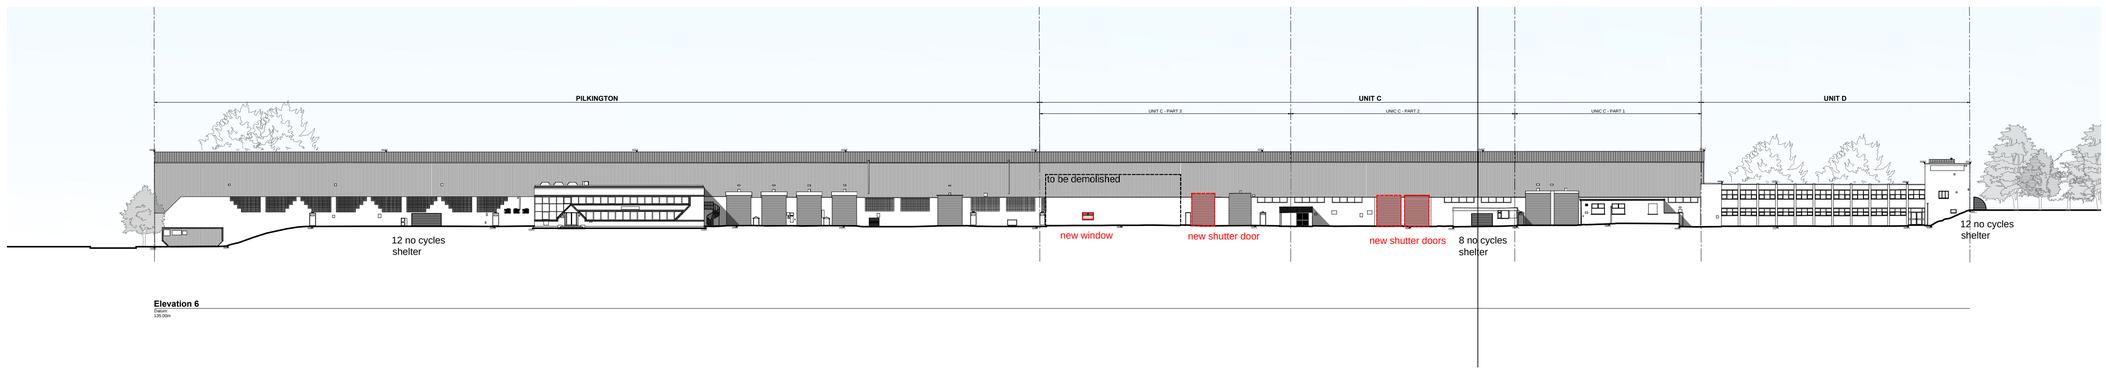

Elevation 6
Datum
135.00m

rev	date	by	description	chkd

CPMG Architects Ltd
People.Purpose.Place

Nottingham	23 Warser Gate, Nottingham NG1 1NU	0115 958 9500
London	31 / 35 Kirby Street, London EC1N 8TE	0207 492 1805
Birmingham	The Lewis Building, Bull Street, Birmingham B4 6EQ	0121 481 2092

www.cpmg-architects.com *enquiries@cpmg-architects.com*

Copyright of CPMG Architects Limited 2021.

All rights reserved. No part of this publication may be reproduced, stored in any retrieval system or transmitted in any form or by any means without prior permission of CPMG Architects Limited.

Do not scale from drawing, use figured dimensions only.
All dimensions to be checked on site.

ISO 9001: 2015 Quality Management
ISO 14001: 2015 Environmental Management
PAS 1192-2: 2013 Building Information Modelling

job title	drawing status			
Somercotes Industrial Estate Cotes Park Lane, Somercotes, Derby DE55 4PL	PRELIMINARY			
drawing title	drawn by	date	chk'd by	scale
Proposed Elevations	AG	12.02.2021	NG	1:500
	job no.	drawing no.	revision	media
	8774	20-E-001	P03	A1

DWG To PDF.pc3

ISO full bleed A1 (594.00 x 841.00 MM)