




Elevation 1
Datum: 135.00m

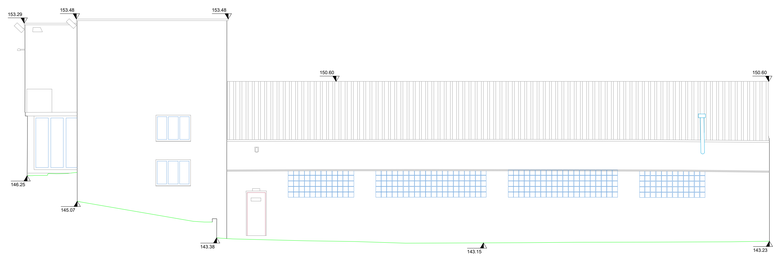

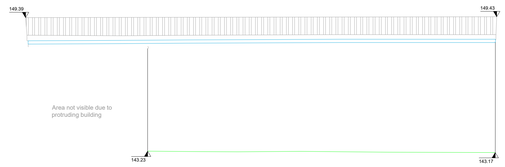


Elevation Location

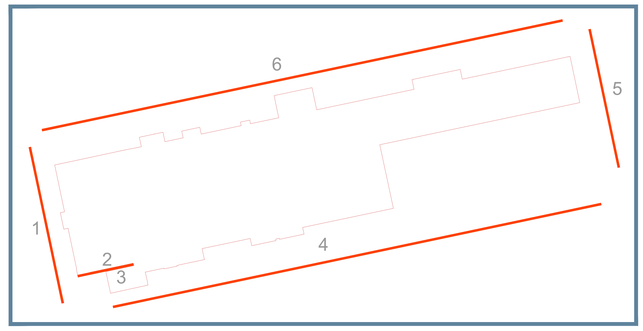

Elevation 2
Datum: 135.00m

Elevation 3
Datum: 135.00m

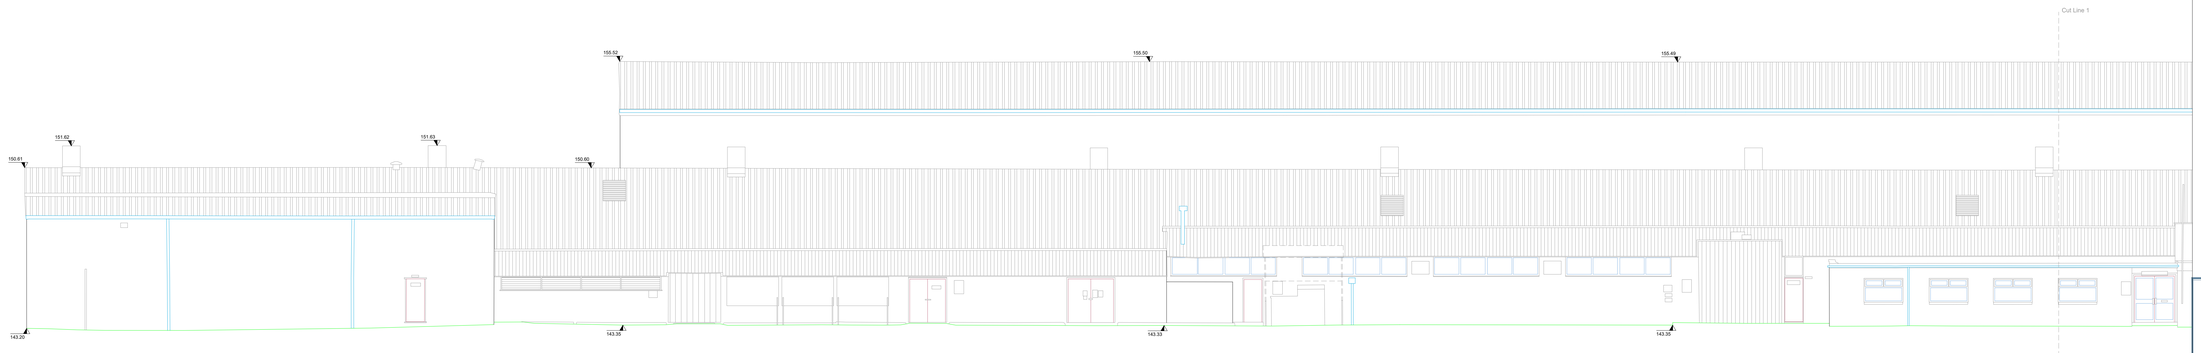

Elevation 4
Datum: 135.00m

Levels
Please note that the levels shown on this drawing are as follows;
- ☐ *Arbitrary*
- ☐ *Related to an Ordnance Survey Bench Mark*
- ■ *Related to the Ordnance Survey National GPS Network*

Survey Hub
Nottingham | Manchester | London
Head Office: 0115 7141123
mail@surveyhub.co.uk
www.surveyhub.co.uk

Client: Ilchester Estates


Project: Cotes Park, Somercotes
Derby, DE55 4PL


Title: Elevations


Surveyed PB | Drawn MH | Date 21/07/2020
Sheet No 1 of 3 | Checked NM | Scale 1:100@A0

Job No. 4289 | Rev. -

NOTES:
All critical measurements should be checked on site prior to design.
No liability will be taken for this plan if passed on to 3rd parties.

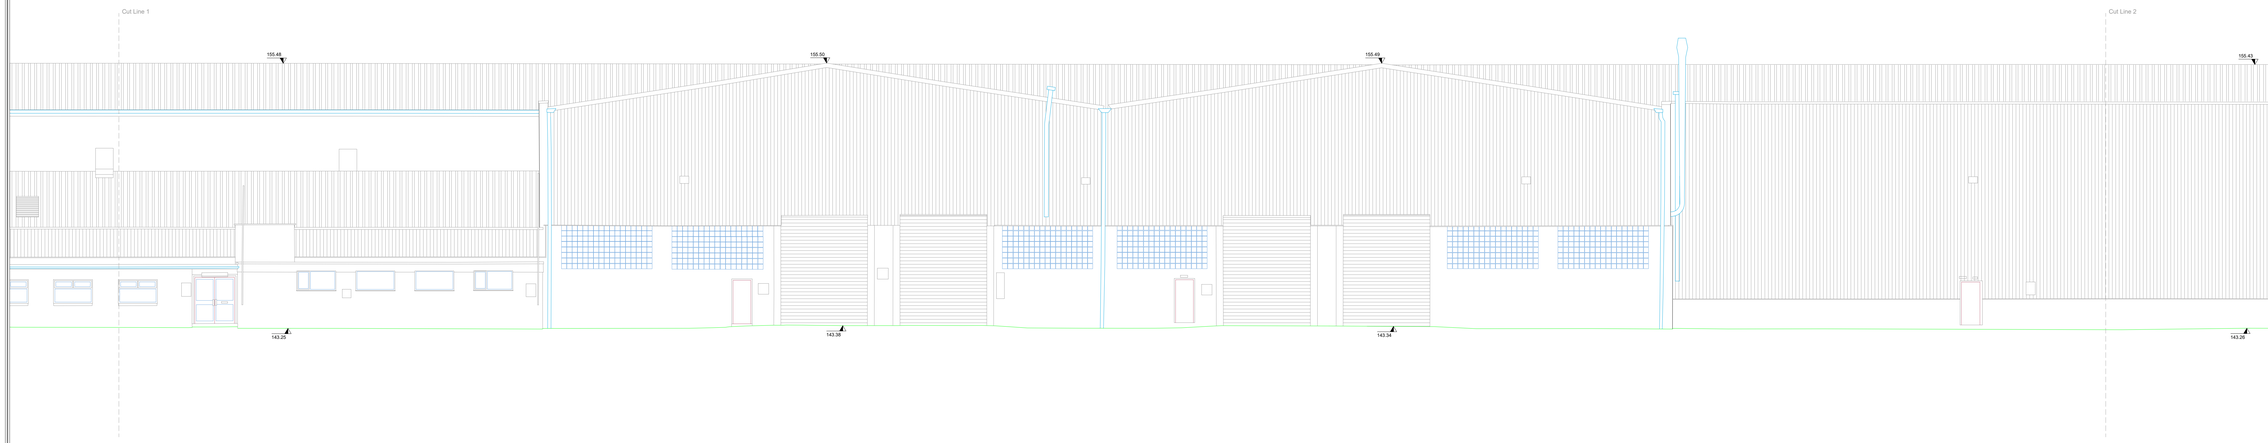

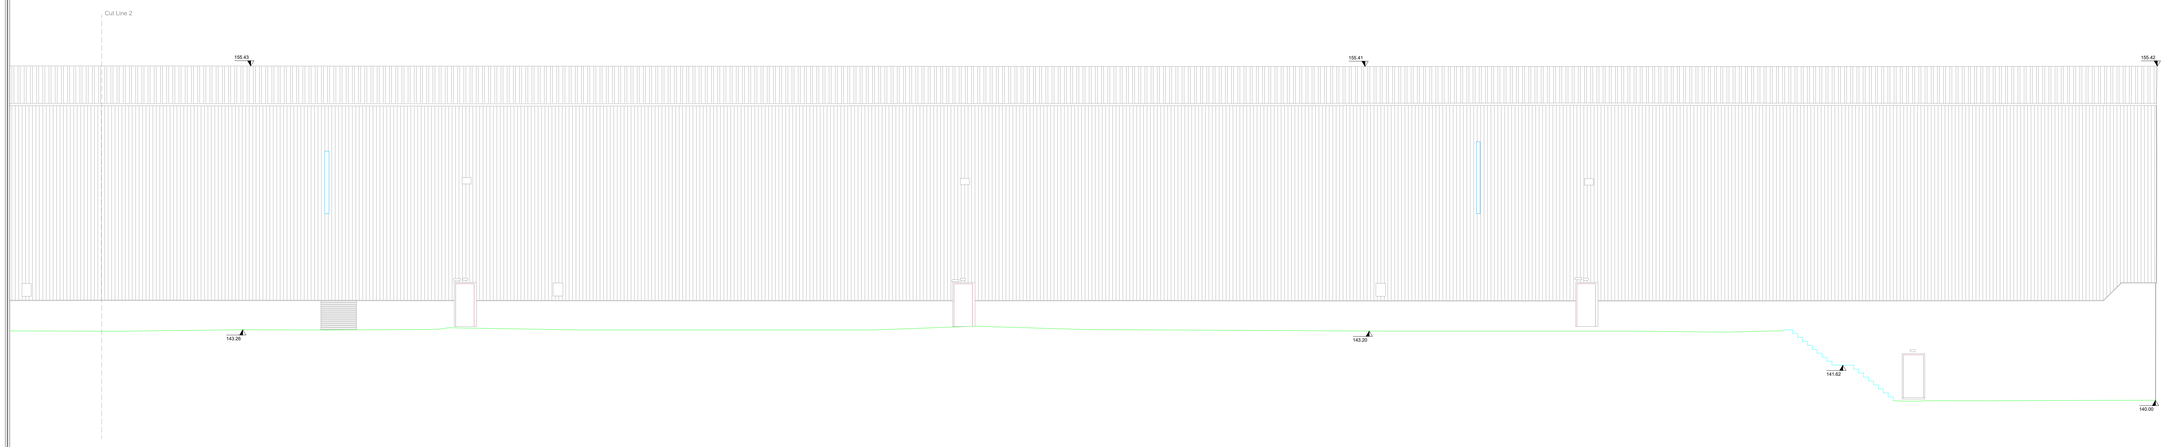

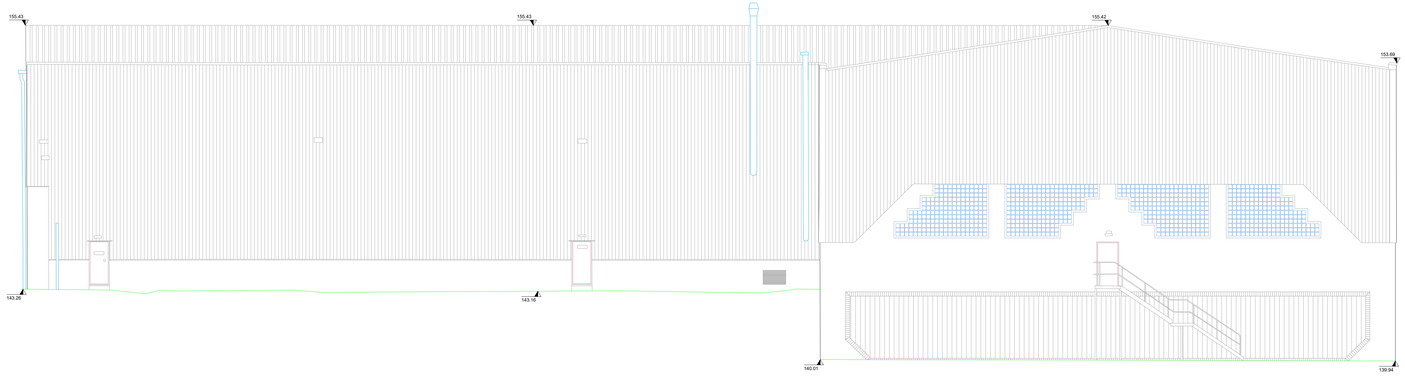

Elevation 5
Datum: 135.00m

SafeContractor APPROVED www.sfcumusgroup.com

Levels
Please note that the levels shown on this drawing are as follows;
- Arbitrary
- *Related to an Ordnance Survey Bench Mark*
- *Related to the Ordnance Survey National GPS Network*

Survey Hub
Nottingham | Manchester | London
Head Office: 0115 7141123
mail@surveyhub.co.uk
www.surveyhub.co.uk

Client: Ilchester Estates


Project: Cotes Park, Somercotes
Derby, DE55 4PL

Title: Elevations


Surveyed PB | Drawn MH | Date 21/07/2020
Sheet No 2 of 3 | Checked NM | Scale 1:100@A0


Job No. 4289 | Rev. -

NOTES:
All critical measurements should be checked on site prior to design.
No liability will be taken for this plan if passed on to 3rd parties.

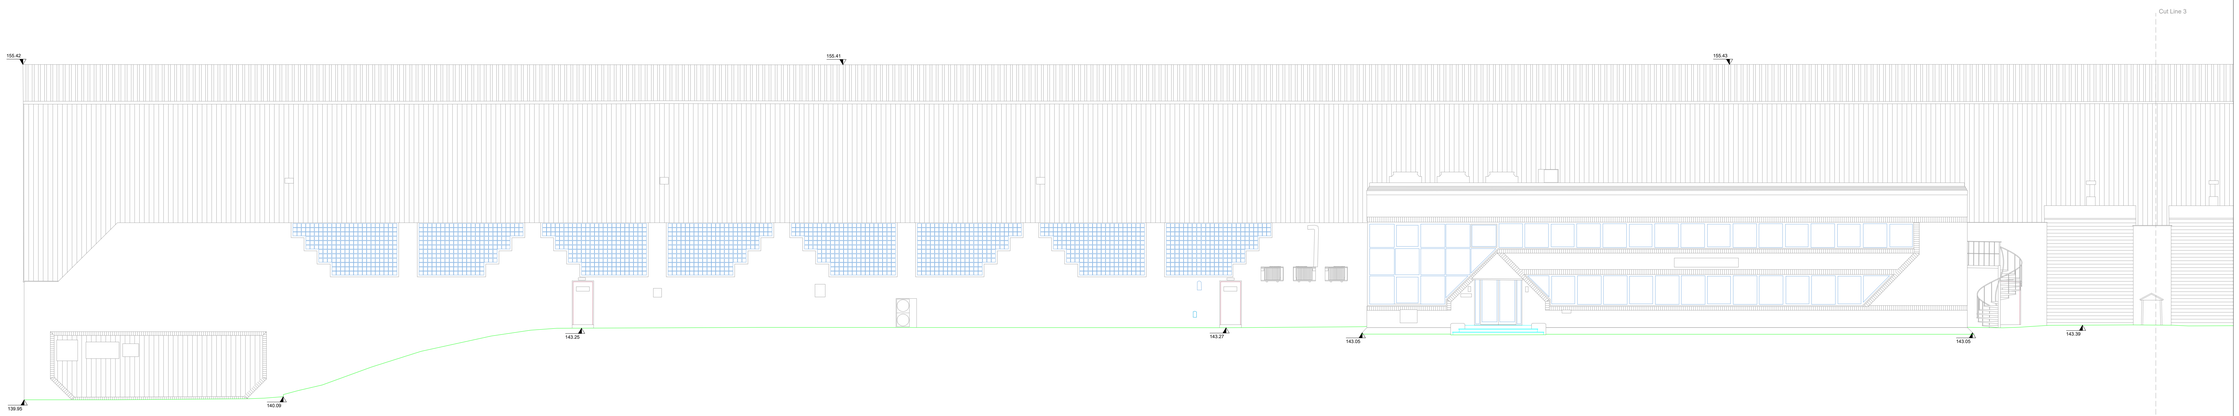

Elevation 6
Datum: 135.00m

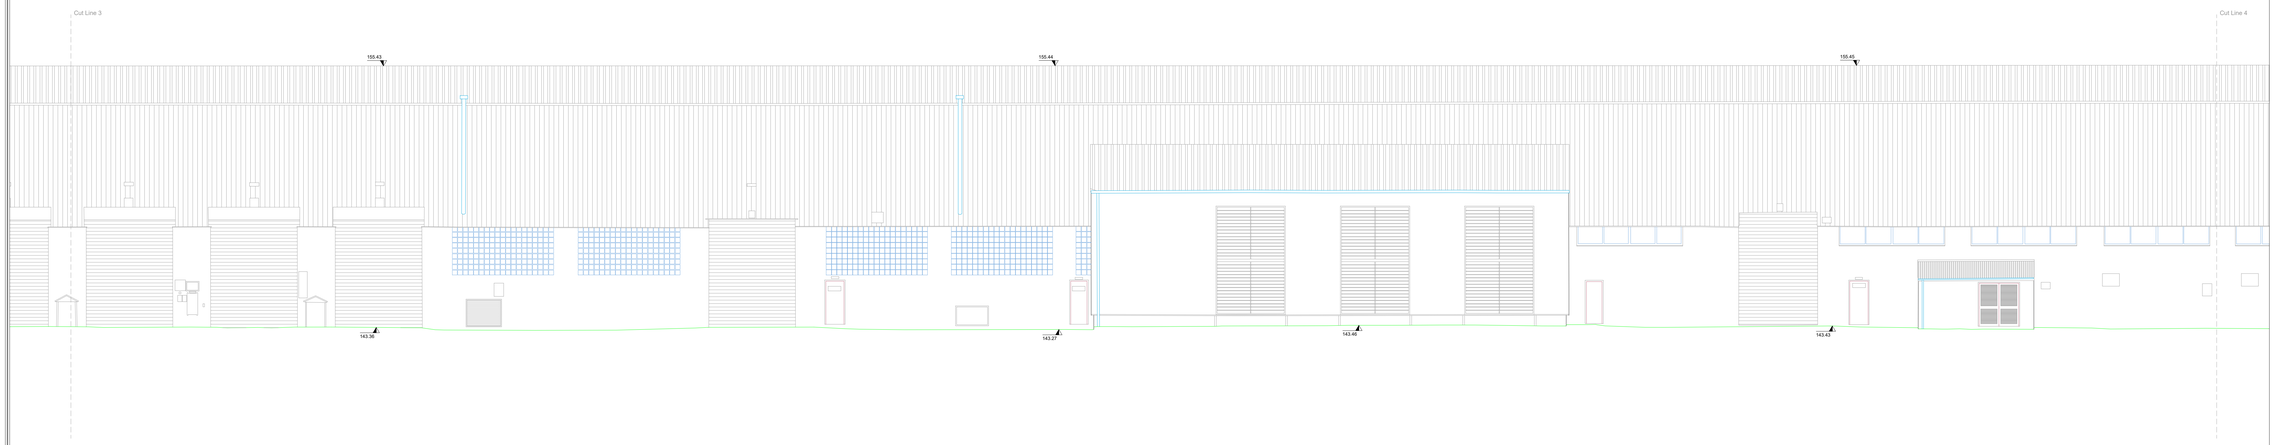

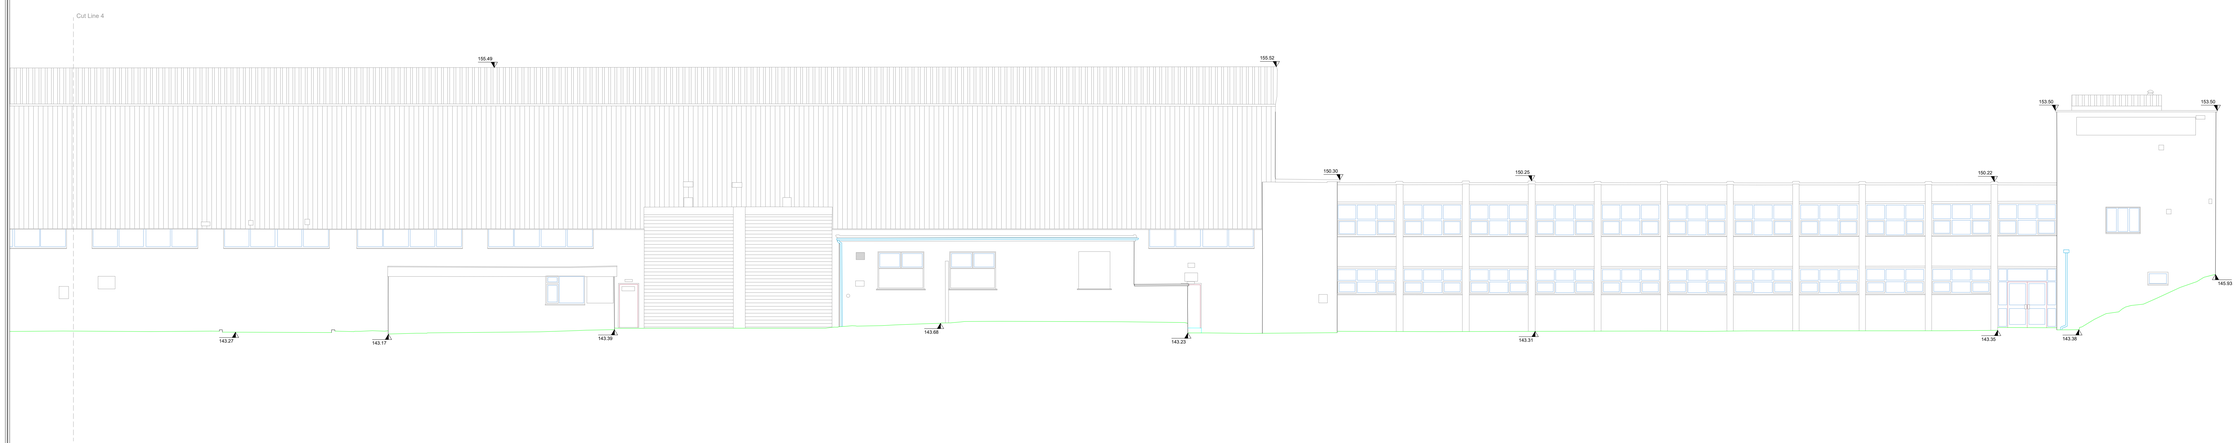

Levels
Please note that the levels shown on this drawing are as follows;
- ☐ *Arbitrary*
- ☐ *Related to an Ordnance Survey Bench Mark*
- ■ *Related to the Ordnance Survey National GPS Network*

Survey Hub
Nottingham | Manchester | London
Head Office: 0115 7141123
mail@surveyhub.co.uk
www.surveyhub.co.uk

Client: Ilchester Estates

Project: Cotes Park, Somercotes
Derby, DE55 4PL

Title: Elevations

Surveyed: PB | Drawn: MH | Date: 21/07/2020
Sheet No: 3 of 3 | Checked: NM | Scale: 1:100@A0

Job No.: 4289 | Rev.: -

NOTES:
All critical measurements should be checked on site prior to design.
No liability will be taken for this plan if passed on to 3rd parties.