

Key:

FL: Floor level
FCL: Fixed Ceiling level
SCL: Suspended ceiling
U/S: Underside Beam Level
SHT: Sill height level
HHT: Head height level
CH: Ceiling height level
FP: Fire Place
TA: Top of Arch
WH: Wall Height

Sanitary ware

Heater / radiator

Kitchen

Dimension

LS: Light Switch
BT: Telephone Point
PS: Power Socket

Lighting

Building line
Beam
Stairs
Window

Door / sliding door

Ceiling Slope (up)
Stair Direction (up)
Floor Insertion Point
Floor Break Line
Inspection cover

Survey Coordinates and Grid

Please note that the grid shown on this drawing is as follows;

- ☐ *Arbitrary*
- ☐ *Arbitrary but approx. related to North*
- ☐ *Best fit to an Ordnance Survey Digital Sheet*
- ■ *Related to the Ordnance Survey National GPS Network*

Levels

Please note that the levels shown on this drawing are as follows;

- ☐ *Arbitrary*
- ☐ *Related to an Ordnance Survey Bench Mark*
- ■ *Related to the Ordnance Survey National GPS Network*

Survey Hub

Nottingham | Manchester | London
Head Office: 0115 7141123
mail@surveyhub.co.uk
www.surveyhub.co.uk

Client Ilchester Estates

Project Cotes Park, Somercotes
Derby, DE55 4PL

Title Floor Plans

Surveyed PB Drawn SF Date 16/07/2020
Sheet No 1 of 13 Checked NM Scale 1:100@A0

Job No. 4289 Rev. -

NOTES:
All critical measurements should be checked on site prior to design.
No liability will be taken for this plan if passed on to 3rd parties.



Key:

FL:	Floor level
FCL:	Fixed Ceiling level
SCL:	Suspended ceiling
U/S:	Underside Beam Level
SHT:	Sill height level
HHT:	Head height level
CH:	Ceiling height level
FP:	Fire Place
TA:	Top Of Arch
WH:	Wall Height

Sanitary ware

Heater / radiator

Kitchen

Dimension

LS:	Light Switch
BT:	Telephone Point
PS:	Power Socket

Lighting

Building line

Beam

Stairs

Window

Door / sliding door

Ceiling Slope (up)

Stair Direction (up)

Floor Insertion Point

Floor Break Line

Inspection cover

Survey Coordinates and Grid

Please note that the grid shown on this drawing is as follows;

- ☐ *Arbitrary*
- ☐ *Arbitrary but approx. related to North*
- ☐ *Best fit to an Ordnance Survey Digital Sheet*
- ■ *Related to the Ordnance Survey National GPS Network*

Levels

Please note that the levels shown on this drawing are as follows;

- ☐ *Arbitrary*
- ☐ *Related to an Ordnance Survey Bench Mark*
- ■ *Related to the Ordnance Survey National GPS Network*

Survey Hub

Nottingham | Manchester | London
Head Office: 0115 7141123
mail@surveyhub.co.uk
www.surveyhub.co.uk

Client Ilchester Estates


Project Cotes Park, Somercotes
Derby, DE55 4PL

Title Lower Ground Floor Plan

Surveyed PB Drawn SF Date 16/07/2020
Sheet No 2 of 13 Checked NM Scale 1:100@A0

Job No. 4289 Rev. –

NOTES:
All critical measurements should be checked on site prior to design.
No liability will be taken for this plan if passed on to 3rd parties.

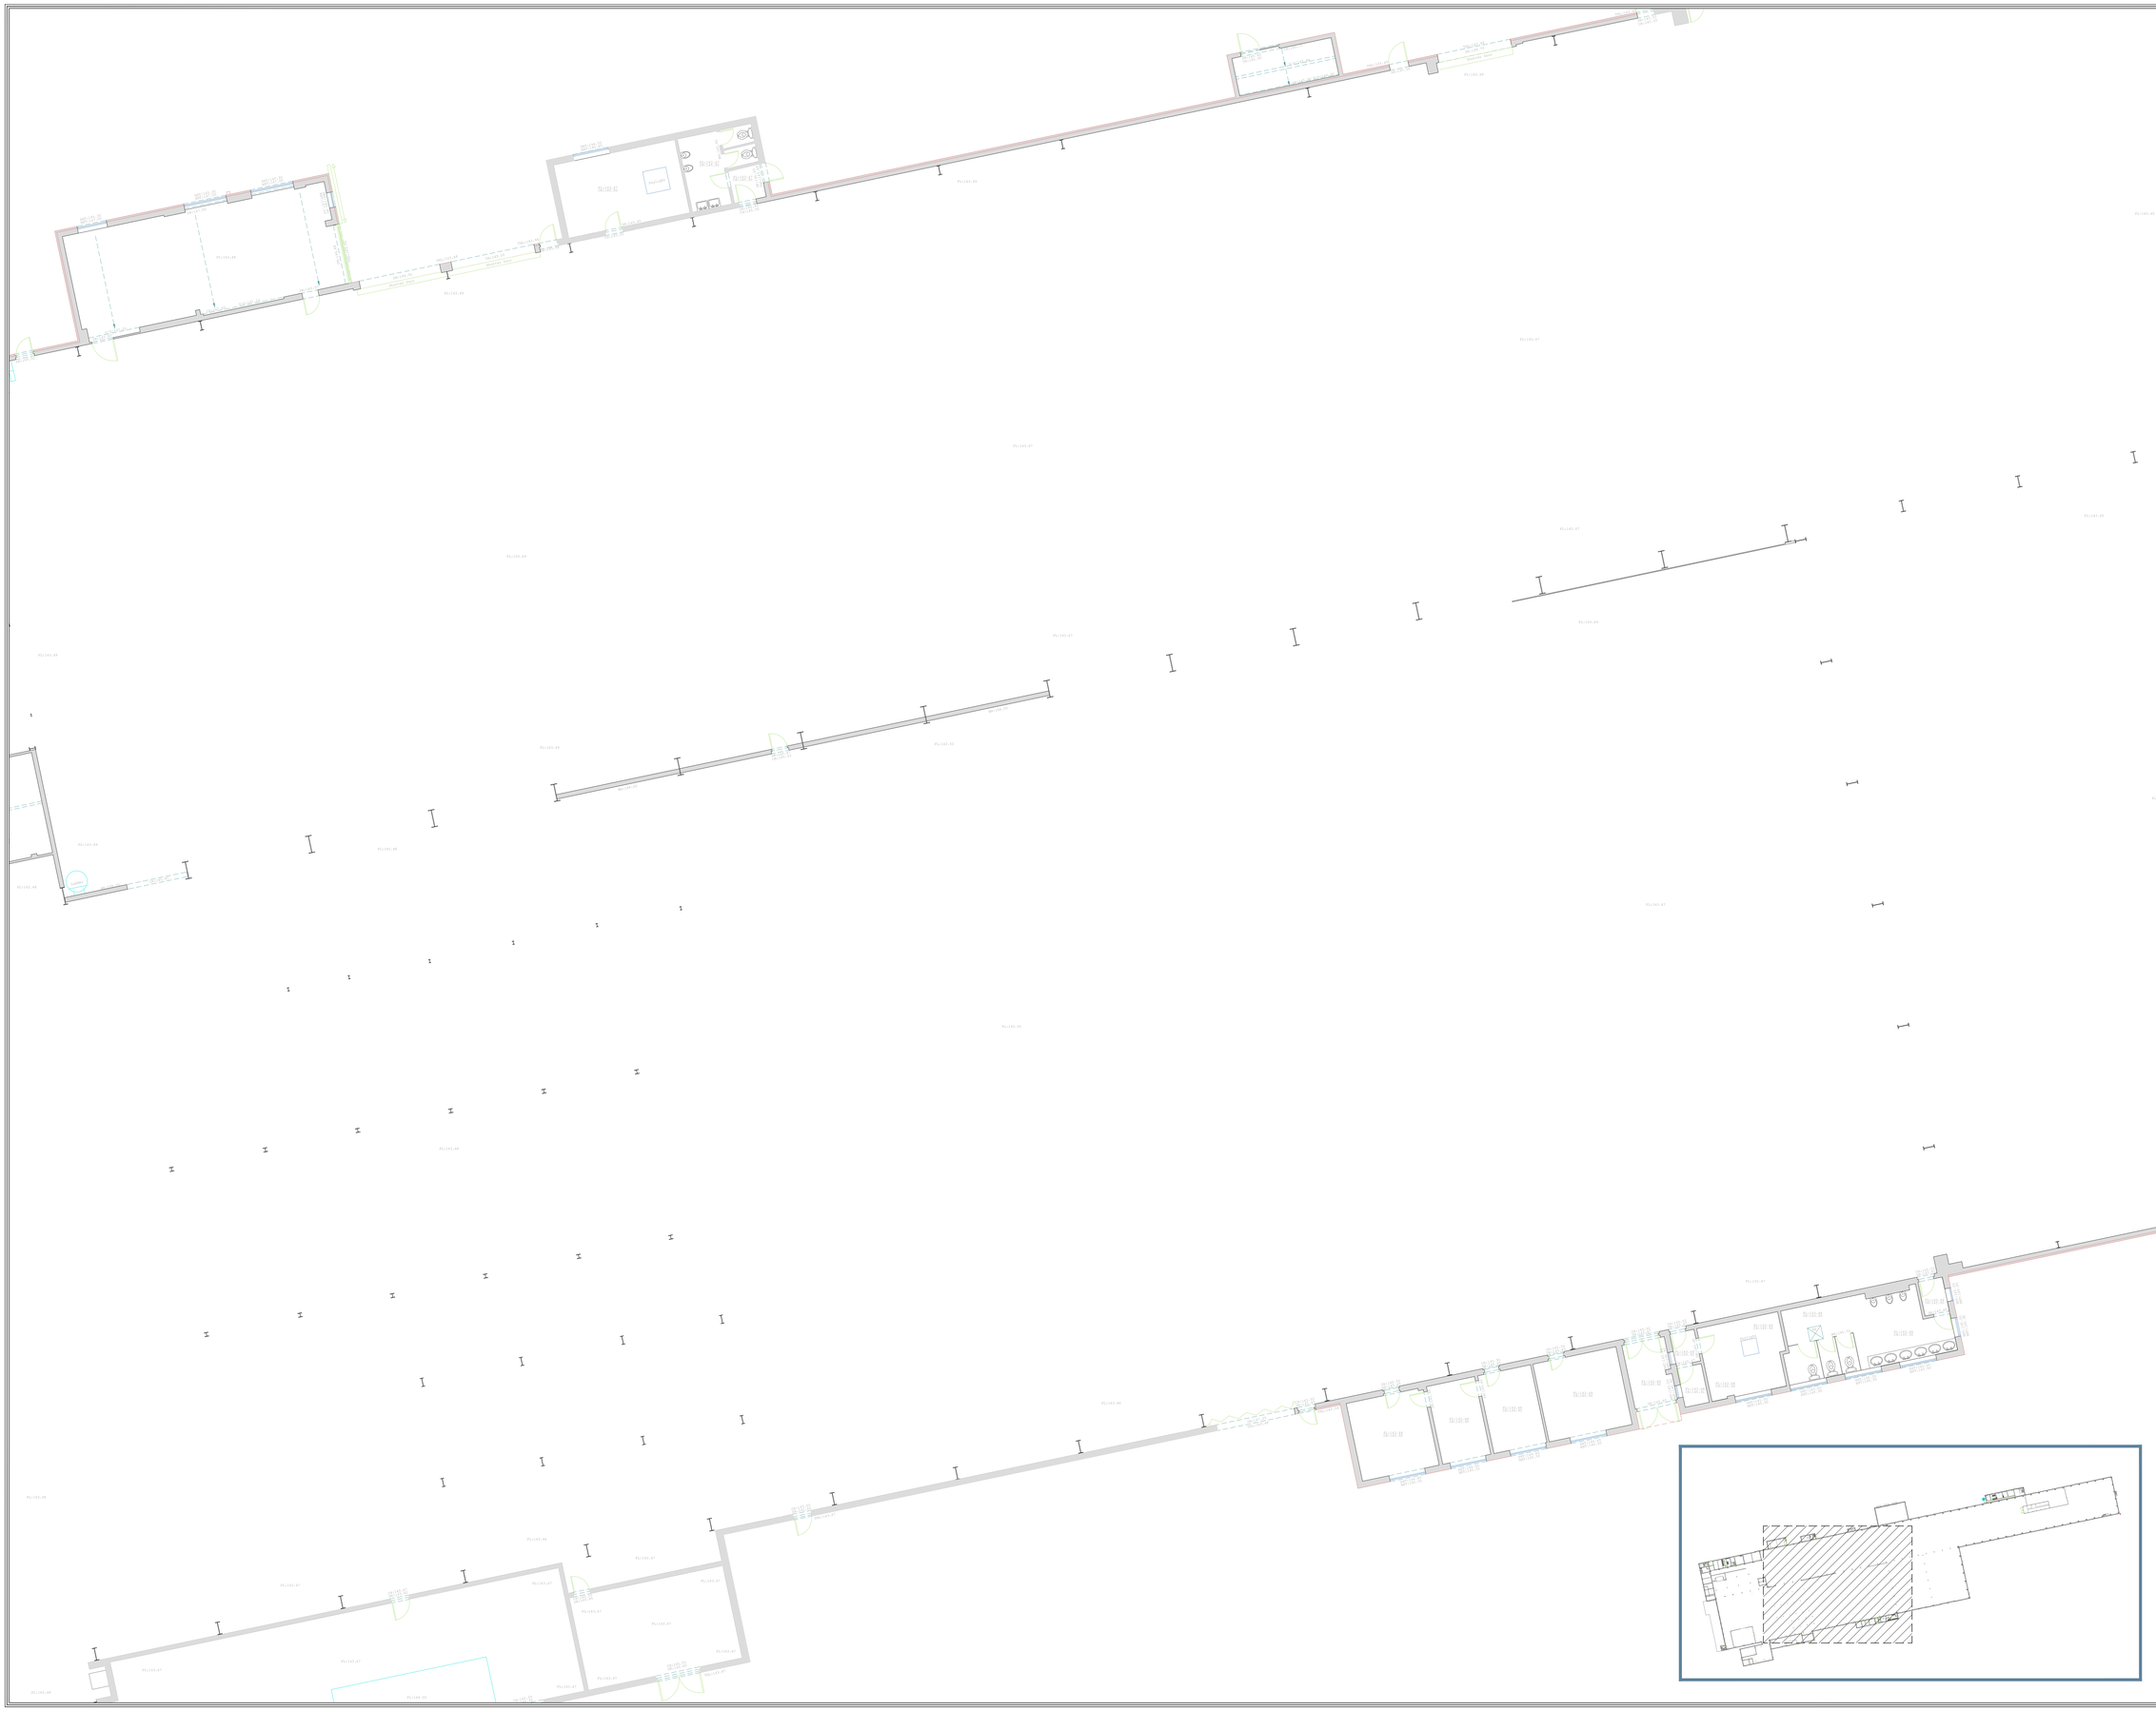

Key:

FL:	Floor level
FCL:	Fixed Ceiling level
SCL:	Suspended ceiling
U/S:	Underside Beam Level
SHT:	Sill height level
HHT:	Head height level
CH:	Ceiling height level
FP:	Fire Place
TA:	Top of Arch
WH:	Wall Height
	Sanitary ware
	Heater / radiator
	Kitchen
	Dimension
LS:	Light Switch
BT:	Telephone Point
PS:	Power Socket
	Lighting
	Building line
	Beam
	Stairs
	Window
	Door / sliding door
	Ceiling Slope (up)
	Stair Direction (up)
	Floor Insertion Point
	Floor Break Line
	Inspection cover

Survey Coordinates and Grid

Please note that the grid shown on this drawing is as follows;

- ☐ *Arbitrary*
- ☐ *Arbitrary but approx. related to North*
- ☐ *Best fit to an Ordnance Survey Digital Sheet*
- ■ *Related to the Ordnance Survey National GPS Network*

Levels

Please note that the levels shown on this drawing are as follows;

- ☐ *Arbitrary*
- ☐ *Related to an Ordnance Survey Bench Mark*
- ■ *Related to the Ordnance Survey National GPS Network*

Survey Hub

Nottingham | Manchester | London
Head Office: 0115 7141123
mail@surveyhub.co.uk
www.surveyhub.co.uk

Client: Ilchester Estates


Project: Cotes Park, Somercotes
Derby, DE55 4PL

Title: Lower Ground Floor Plan

Surveyed PB | Drawn SF | Date 16/07/2020
Sheet No 3 of 13 | Checked NM | Scale 1:100@A0

Job No. 4289 | Rev. –

NOTES:
All critical measurements should be checked on site prior to design.
No liability will be taken for this plan if passed on to 3rd parties.

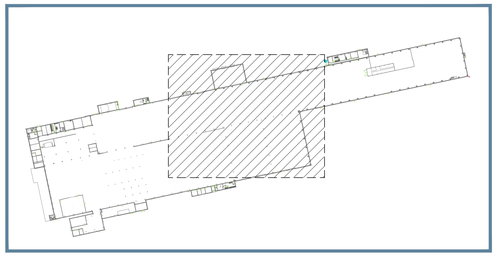

SafeContractor
APPROVED

N

Key:
FL: Floor level
FCL: Fixed Ceiling level
SCL: Suspended ceiling
U/S: Underside Beam Level
SHT: Sill height level
HHT: Head height level
CH: Ceiling height level
FP: Fire Place
TA: Top of Arch
WH: Wall Height
Sanitary ware
Heater / radiator
Kitchen
Dimension

LS: Light Switch
BT: Telephone Point
PS: Power Socket
Lighting
Building line
Beam
Stairs
Window
Door / sliding door
Ceiling Slope (up)
Stair Direction (up)
Floor Insertion Point
Floor Break Line
Inspection cover

Survey Coordinates and Grid
Please note that the grid shown on this drawing is as follows;
- Arbitrary
- Arbitrary but approx. related to North
- Best fit to an Ordnance Survey Digital Sheet
- Related to the Ordnance Survey National GPS Network

Levels
Please note that the levels shown on this drawing are as follows;
- Arbitrary
- Related to an Ordnance Survey Bench Mark
- Related to the Ordnance Survey National GPS Network

Survey Hub
Nottingham | Manchester | London
Head Office: 0115 7141123
mail@surveyhub.co.uk
www.surveyhub.co.uk

Client: Ilchester Estates


Project: Cotes Park, Somercotes
Derby, DE55 4PL


Title: Lower Ground Floor Plan

Surveyed PB Drawn SF Date 16/07/2020
Sheet No 4 of 13 Checked NM Scale 1:100@A0

Job No. 4289 Rev. -

NOTES:
All critical measurements should be checked on site prior to design.
No liability will be taken for this plan if passed on to 3rd parties.

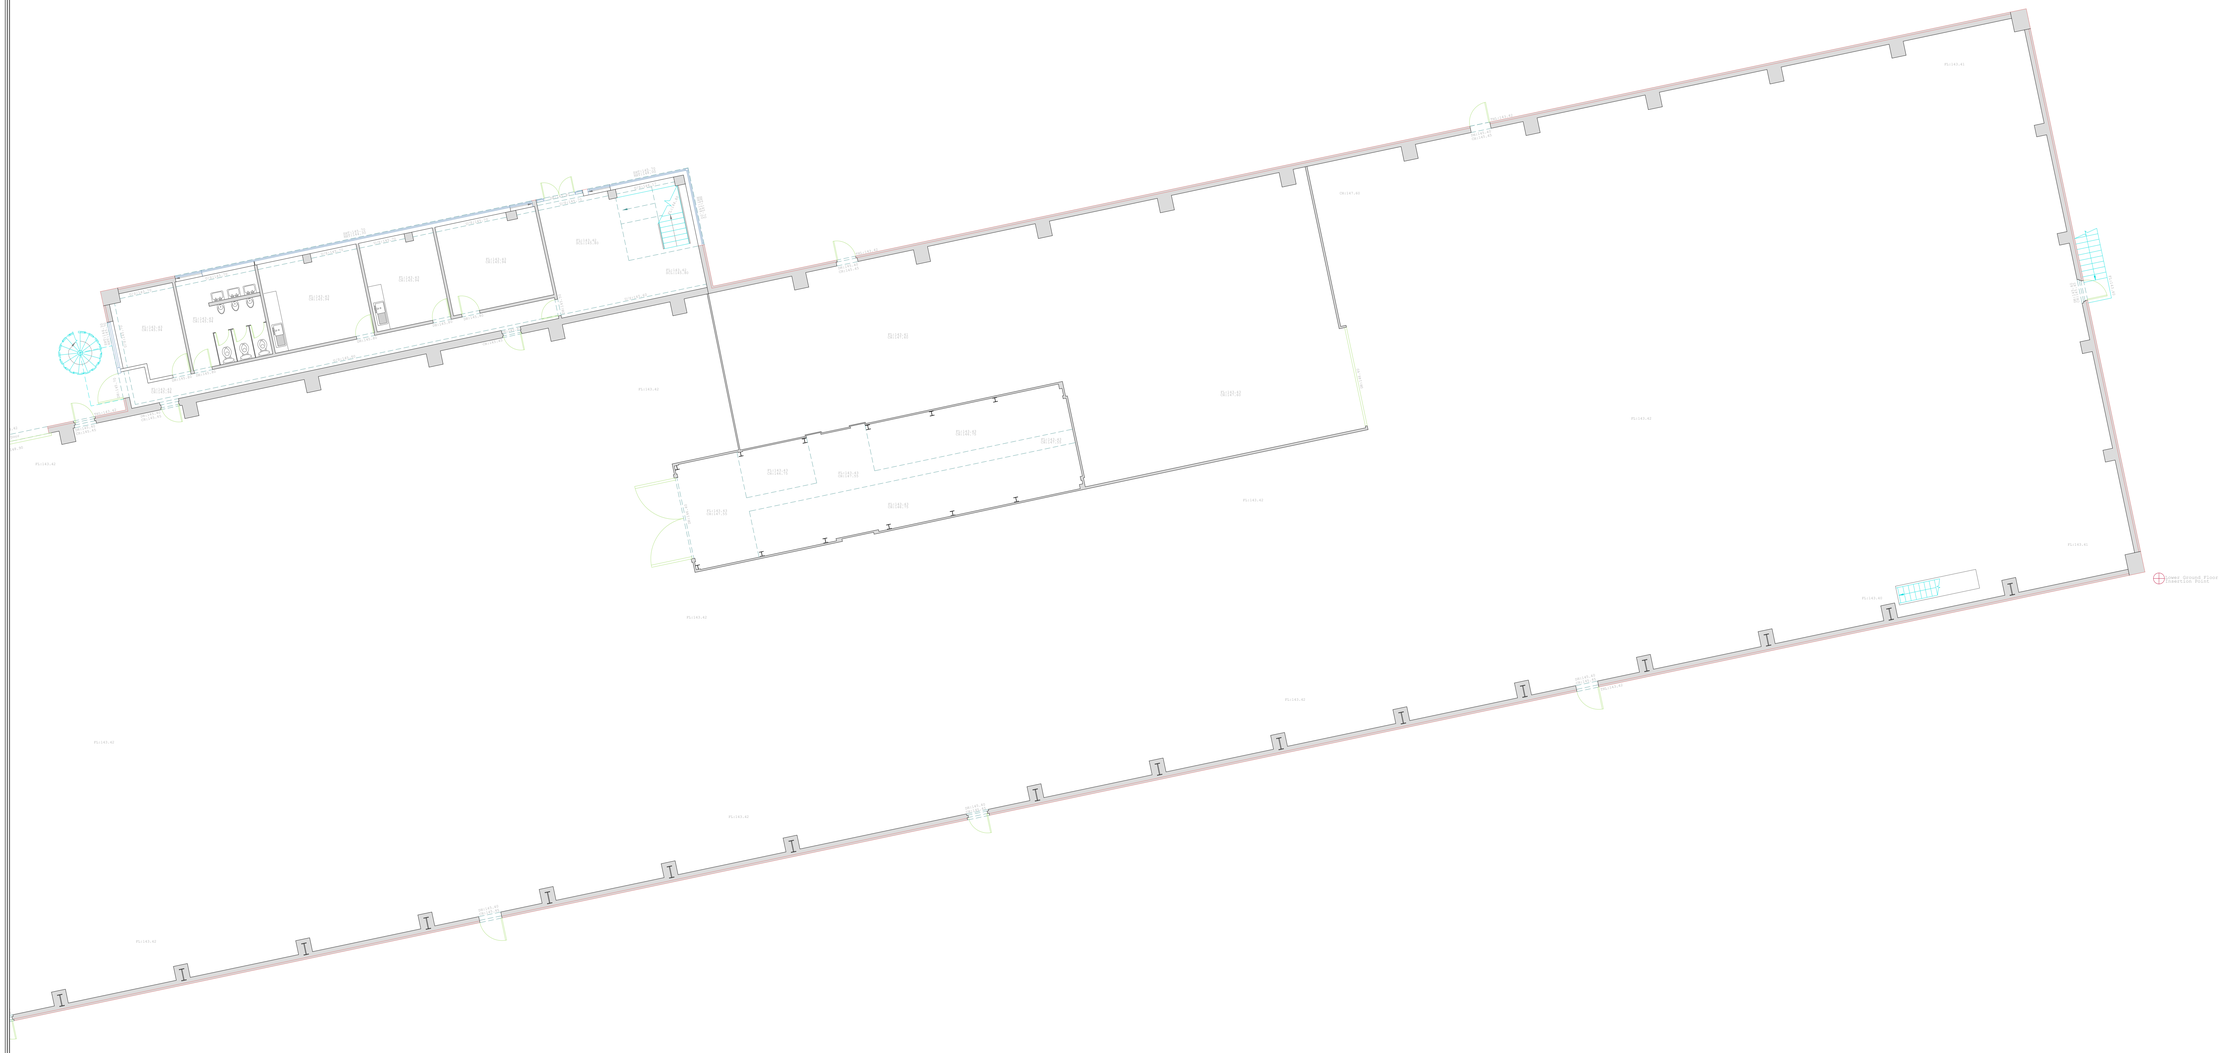

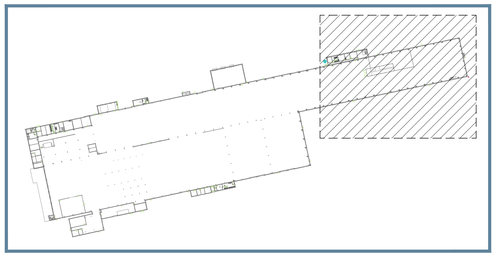

Key:
FL: Floor level
FCL: Fixed Ceiling level
SCL: Suspended ceiling
U/S: Underside Beam Level
SHT: Sill height level
HHT: Head height level
CH: Ceiling height level
FP: Fire Place
TA: Top of Arch
WH: Wall Height
Sanitary ware
Heater / radiator
Kitchen
Dimension

LS: Light Switch
TP: Telephone Point
PS: Power Socket
Lighting
Building line
Beam
Stairs
Window
Door / sliding door
Ceiling Slope (up)
Stair Direction (up)
Floor Insertion Point
Floor Break Line
Inspection cover

Survey Coordinates and Grid

Please note that the grid shown on this drawing is as follows;

- Arbitrary
- Arbitrary but approx. related to North
- Best fit to an Ordnance Survey Digital Sheet
- Related to the Ordnance Survey National GPS Network

Levels

Please note that the levels shown on this drawing are as follows;

- Arbitrary
- Related to an Ordnance Survey Bench Mark
- Related to the Ordnance Survey National GPS Network

Survey Hub
Nottingham | Manchester | London
Head Office: 0115 7141123
mail@surveyhub.co.uk
www.surveyhub.co.uk

Client: Ilchester Estates

Project: Cotes Park, Somercotes
Derby, DE55 4PL

Title: Lower Ground Floor Plan

Surveyed PB | Drawn SF | Date 16/07/2020
Sheet No 5 of 13 | Checked NM | Scale 1:100@A0

Job No. 4289 | Rev. -

NOTES:
All critical measurements should be checked on site prior to design.
No liability will be taken for this plan if passed on to 3rd parties.



Key:

FL: Floor level
FCL: Fixed Ceiling level
SCL: Suspended ceiling
U/S: Underside Beam Level
SHT: Sill height level
HHT: Head height level
CH: Ceiling height level
FP: Fire Place
TA: Top of Arch
WH: Wall Height

Sanitary ware

Heater / radiator

Kitchen

Dimension

LS: Light Switch
BT: Telephone Point
PS: Power Socket

Lighting

Building line
Beam
Stairs
Window

Door / sliding door

Ceiling Slope (up)
Stair Direction (up)
Floor Insertion Point
Floor Break Line
Inspection cover

Survey Coordinates and Grid

Please note that the grid shown on this drawing is as follows;

- ☐ *Arbitrary*
- ☐ *Arbitrary but approx. related to North*
- ☐ *Best fit to an Ordnance Survey Digital Sheet*
- ■ *Related to the Ordnance Survey National GPS Network*

Levels

Please note that the levels shown on this drawing are as follows;

- ☐ *Arbitrary*
- ☐ *Related to an Ordnance Survey Bench Mark*
- ■ *Related to the Ordnance Survey National GPS Network*

Survey Hub

Nottingham | Manchester | London
Head Office: 0115 7141123
mail@surveyhub.co.uk
www.surveyhub.co.uk

Client: Ilchester Estates


Project: Cotes Park, Somercotes
Derby, DE55 4PL

Title: Ground Floor Plan

Surveyed PB | Drawn SF | Date 16/07/2020
Sheet No 6 of 13 | Checked NM | Scale 1:100@A0

Job No. 4289 | Rev. -

NOTES:
All critical measurements should be checked on site prior to design.
No liability will be taken for this plan if passed on to 3rd parties.

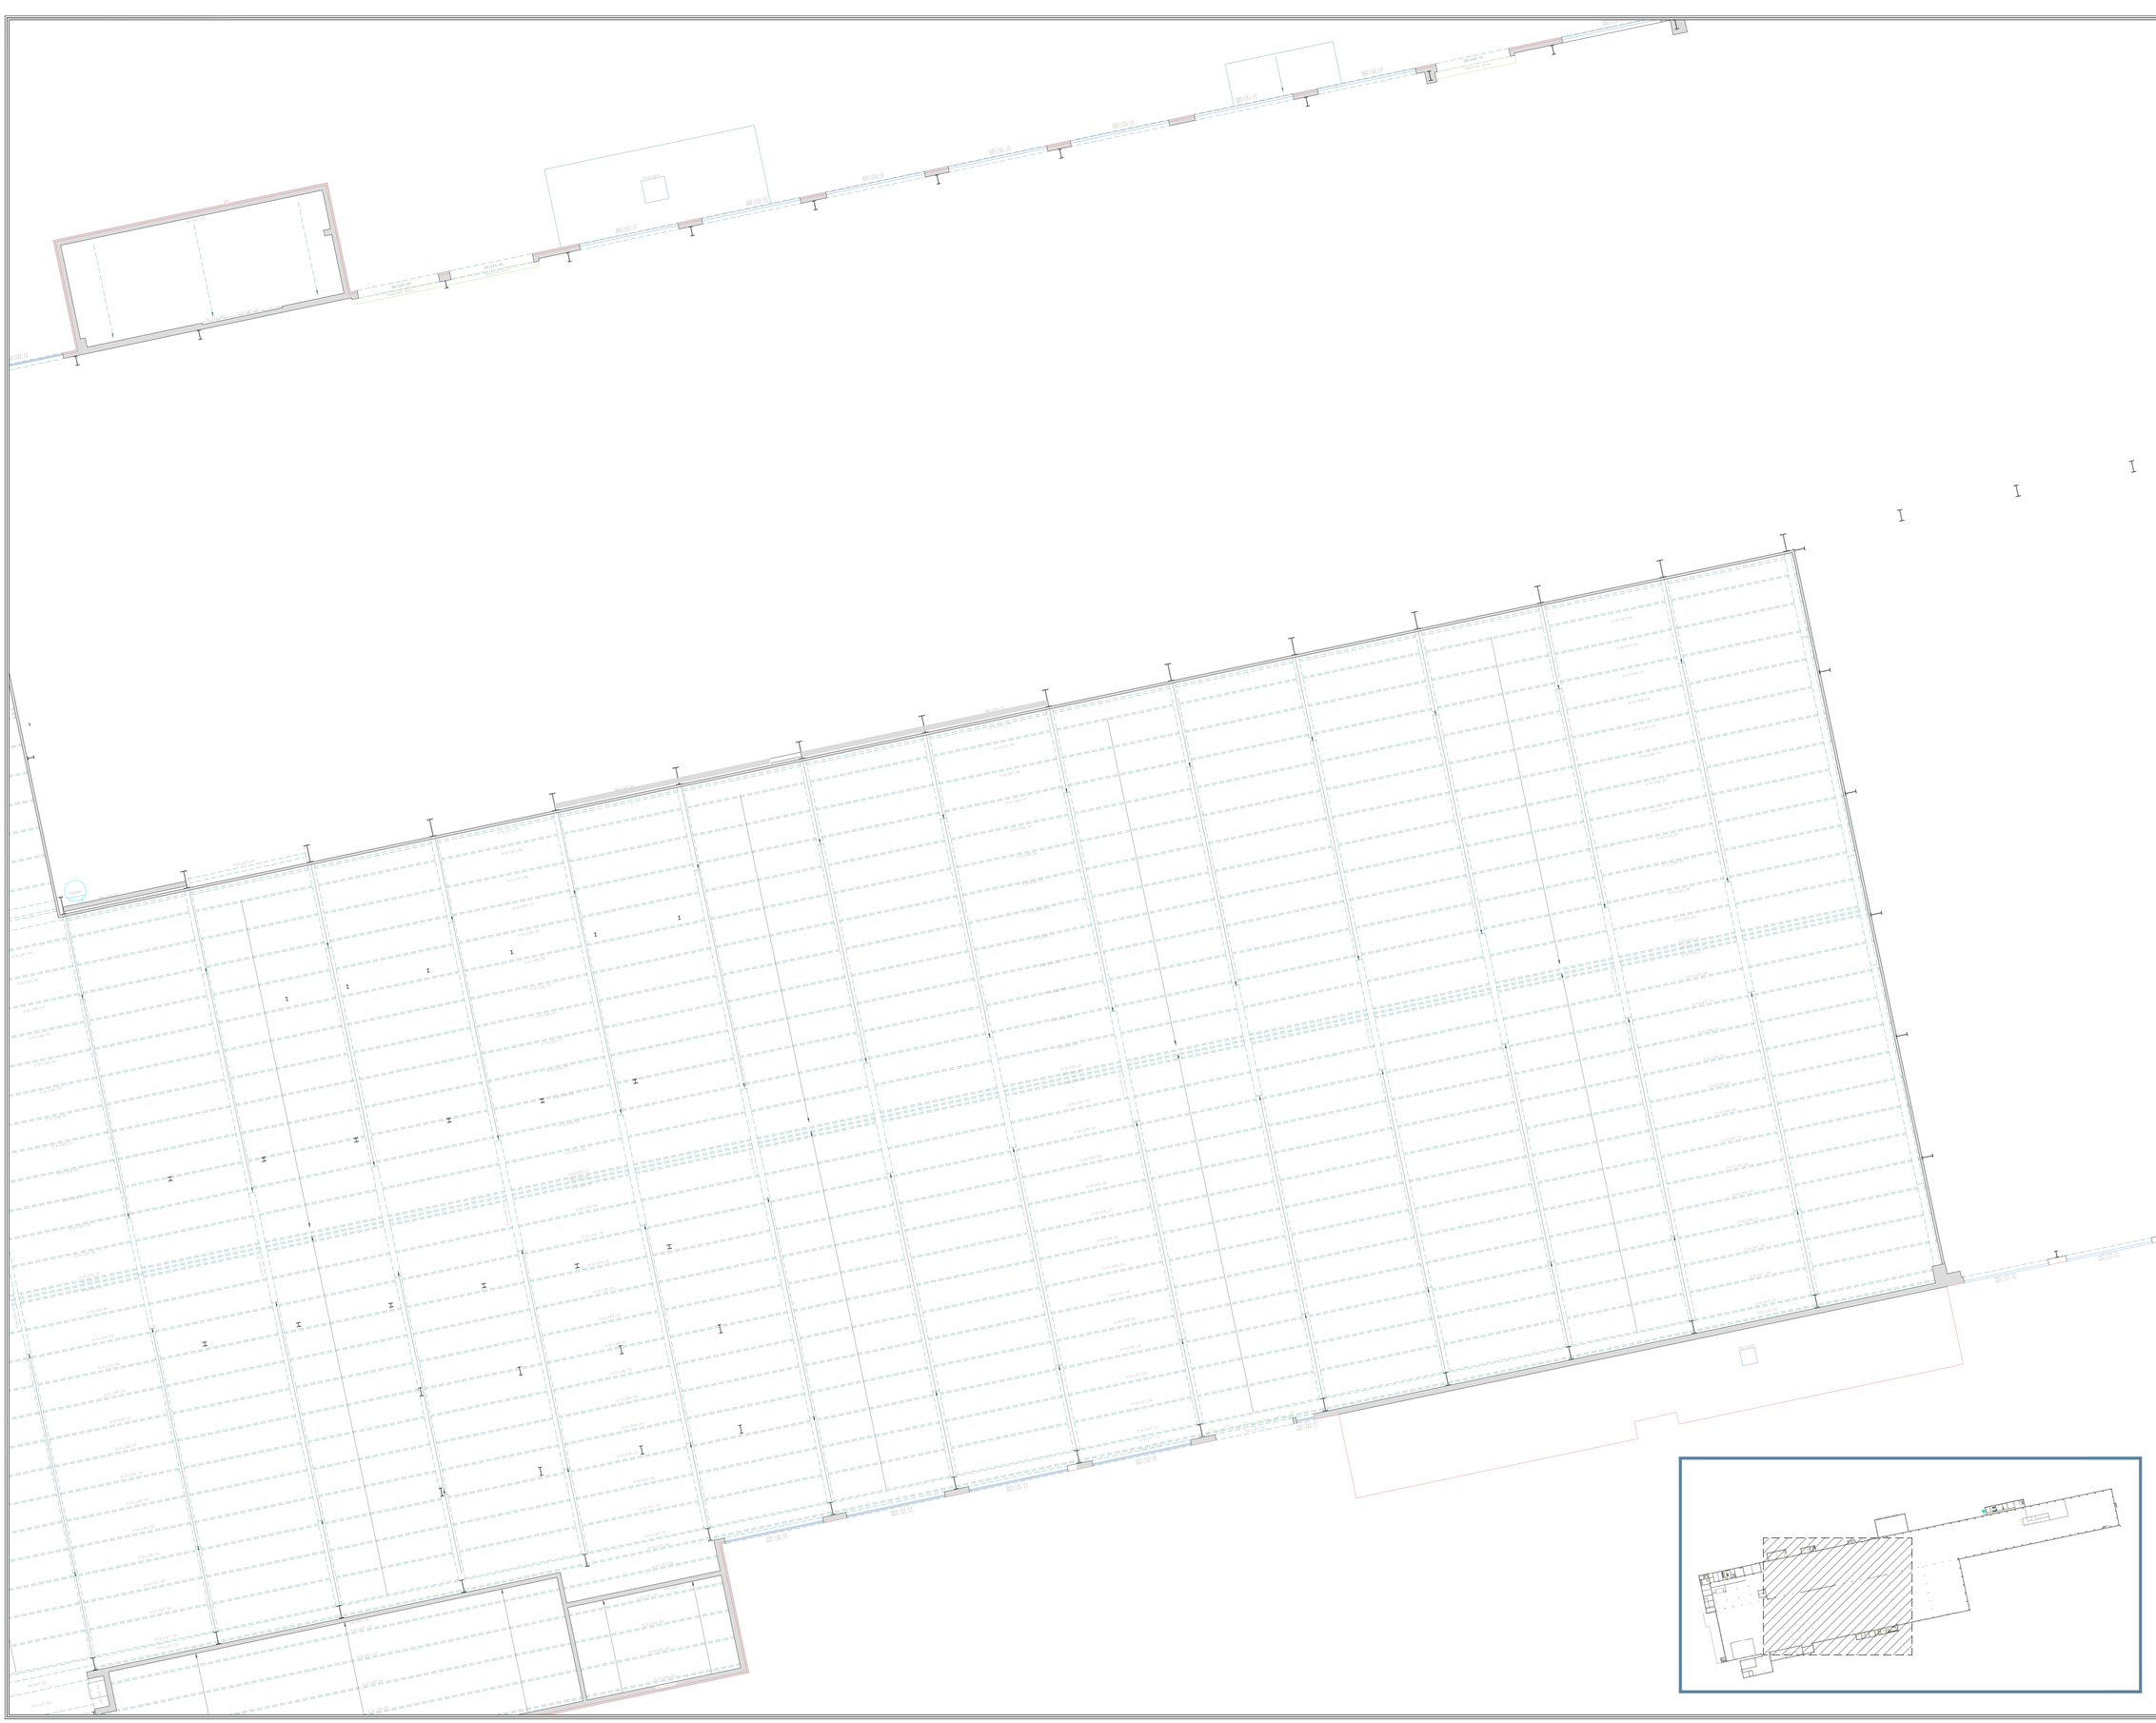

SafeContractor APPROVED

N

Key:

- FL: Floor level
- FCL: Fixed Ceiling level
- SCL: Suspended ceiling
- U/S: Underside Beam Level
- SHT: Sill height level
- HHT: Head height level
- CH: Ceiling height level
- FP: Fire Place
- TA: Top of Arch
- WH: Wall Height
- Sanitary ware
- DB
- Heater / radiator
- Kitchen
- Dimension
- LS: Light Switch
- BT: Telephone Point
- PS: Power Socket
- Lighting
- Building line
- Beam
- Stairs
- Window
- Door / sliding door
- Ceiling Slope (up)
- Stair Direction (up)
- Floor Insertion Point
- Floor Break Line
- Inspection cover

Survey Coordinates and Grid

Please note that the grid shown on this drawing is as follows;

- ☐ *Arbitrary*
- ☐ *Arbitrary but approx. related to North*
- ☐ *Best fit to an Ordnance Survey Digital Sheet*
- ■ *Related to the Ordnance Survey National GPS Network*

Levels

Please note that the levels shown on this drawing are as follows;

- ☐ *Arbitrary*
- ☐ *Related to an Ordnance Survey Bench Mark*
- ■ *Related to the Ordnance Survey National GPS Network*

Survey Hub

Nottingham | Manchester | London
Head Office: 0115 7141123
mail@surveyhub.co.uk
www.surveyhub.co.uk

Client: Ilchester Estates


Project: Cotes Park, Somercotes
Derby, DE55 4PL

Title: Ground Floor Plan

Surveyed PB Drawn SF Date 16/07/2020
Sheet No 7 of 13 Checked NM Scale 1:100@A0

Job No. 4289 Rev. –

NOTES:
All critical measurements should be checked on site prior to design.
No liability will be taken for this plan if passed on to 3rd parties.

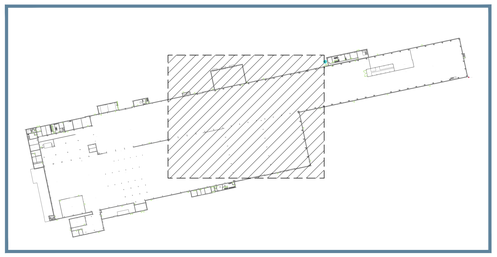

SafeContractor APPROVED

N

Key:

- FL: Floor level
- FCL: Fixed Ceiling level
- SCL: Suspended ceiling
- U/S: Underside Beam Level
- SHT: Sill height level
- HHT: Head height level
- CH: Ceiling height level
- FP: Fire Place
- TA: Top Of Arch
- WH: Wall Height
- Sanitary ware
- Heater / radiator
- Kitchen
- Dimension

- LS: Light Switch
- BT: Telephone Point
- PS: Power Socket
- Lighting
- Building line
- Beam
- Stairs
- Window
- Door / sliding door
- Ceiling Slope (up)
- Stair Direction (up)
- Floor Insertion Point
- Floor Break Line
- Inspection cover

Survey Coordinates and Grid

Please note that the grid shown on this drawing is as follows;

- ☐ *Arbitrary*
- ☐ *Arbitrary but approx. related to North*
- ☐ *Best fit to an Ordnance Survey Digital Sheet*
- ■ *Related to the Ordnance Survey National GPS Network*

Levels

Please note that the levels shown on this drawing are as follows;

- ☐ *Arbitrary*
- ☐ *Related to an Ordnance Survey Bench Mark*
- ■ *Related to the Ordnance Survey National GPS Network*

Survey Hub

Nottingham | Manchester | London
Head Office: 0115 7141123
mail@surveyhub.co.uk
www.surveyhub.co.uk

Client: Ilchester Estates


Project: Cotes Park, Somercotes
Derby, DE55 4PL


Title: Ground Floor Plan

Surveyed PB Drawn SF Date 16/07/2020
Sheet No 8 of 13 Checked NM Scale 1:100@A0

Job No. 4289 Rev. –

NOTES:
All critical measurements should be checked on site prior to design.
No liability will be taken for this plan if passed on to 3rd parties.

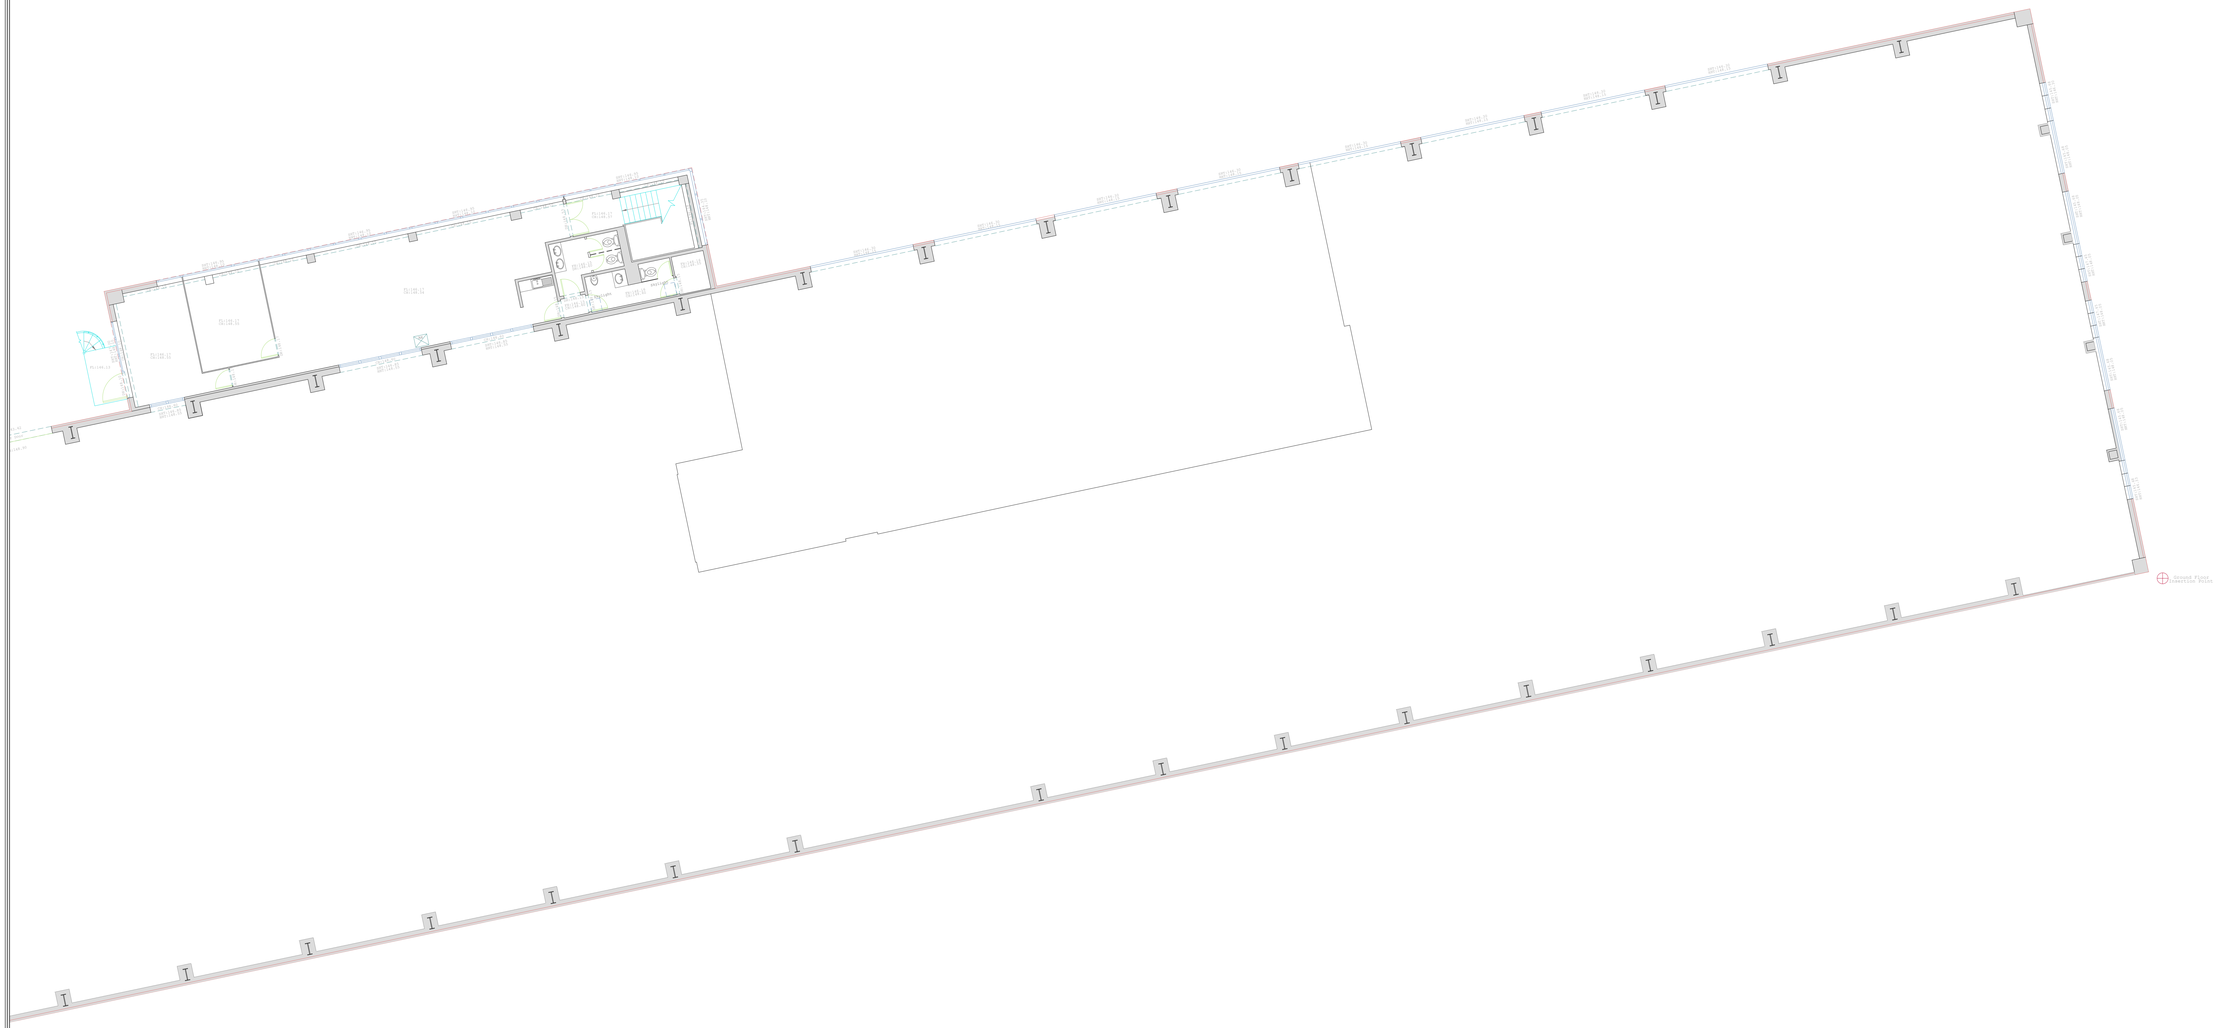

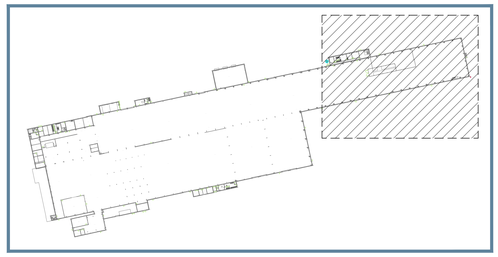

Key:
- FL: Floor level
- FCL: Fixed Ceiling level
- SCL: Suspended ceiling
- U/S: Underside Beam Level
- SHT: Sill height level
- HHT: Head height level
- CH: Ceiling height level
- FP: Fire Place
- TA: Top of Arch
- WH: Wall Height
- Sanitary ware
- Heater / radiator
- Kitchen
- Dimension

- LS: Light Switch
- TP: Telephone Point
- PS: Power Socket
- Lighting
- Building line
- Beam
- Stairs
- Window
- Door / sliding door
- Ceiling Slope (up)
- Stair Direction (up)
- Floor Insertion Point
- Floor Break Line
- Inspection cover

Survey Coordinates and Grid

Please note that the grid shown on this drawing is as follows;

- ☐ *Arbitrary*
- ☐ *Arbitrary but approx. related to North*
- ☐ *Best fit to an Ordnance Survey Digital Sheet*
- ■ *Related to the Ordnance Survey National GPS Network*

Levels

Please note that the levels shown on this drawing are as follows;

- ☐ *Arbitrary*
- ☐ *Related to an Ordnance Survey Bench Mark*
- ■ *Related to the Ordnance Survey National GPS Network*

Survey Hub
Nottingham | Manchester | London
Head Office: 0115 7141123
mail@surveyhub.co.uk
www.surveyhub.co.uk

Client: Ilchester Estates


Project: Cotes Park, Somercotes
Derby, DE55 4PL

Title: Ground Floor Plan

Surveyed PB Drawn SF Date 16/07/2020
Sheet No 9 of 13 Checked NM Scale 1:100@A0

Job No. 4289 Rev. -

NOTES:
All critical measurements should be checked on site prior to design.
No liability will be taken for this plan if passed on to 3rd parties.

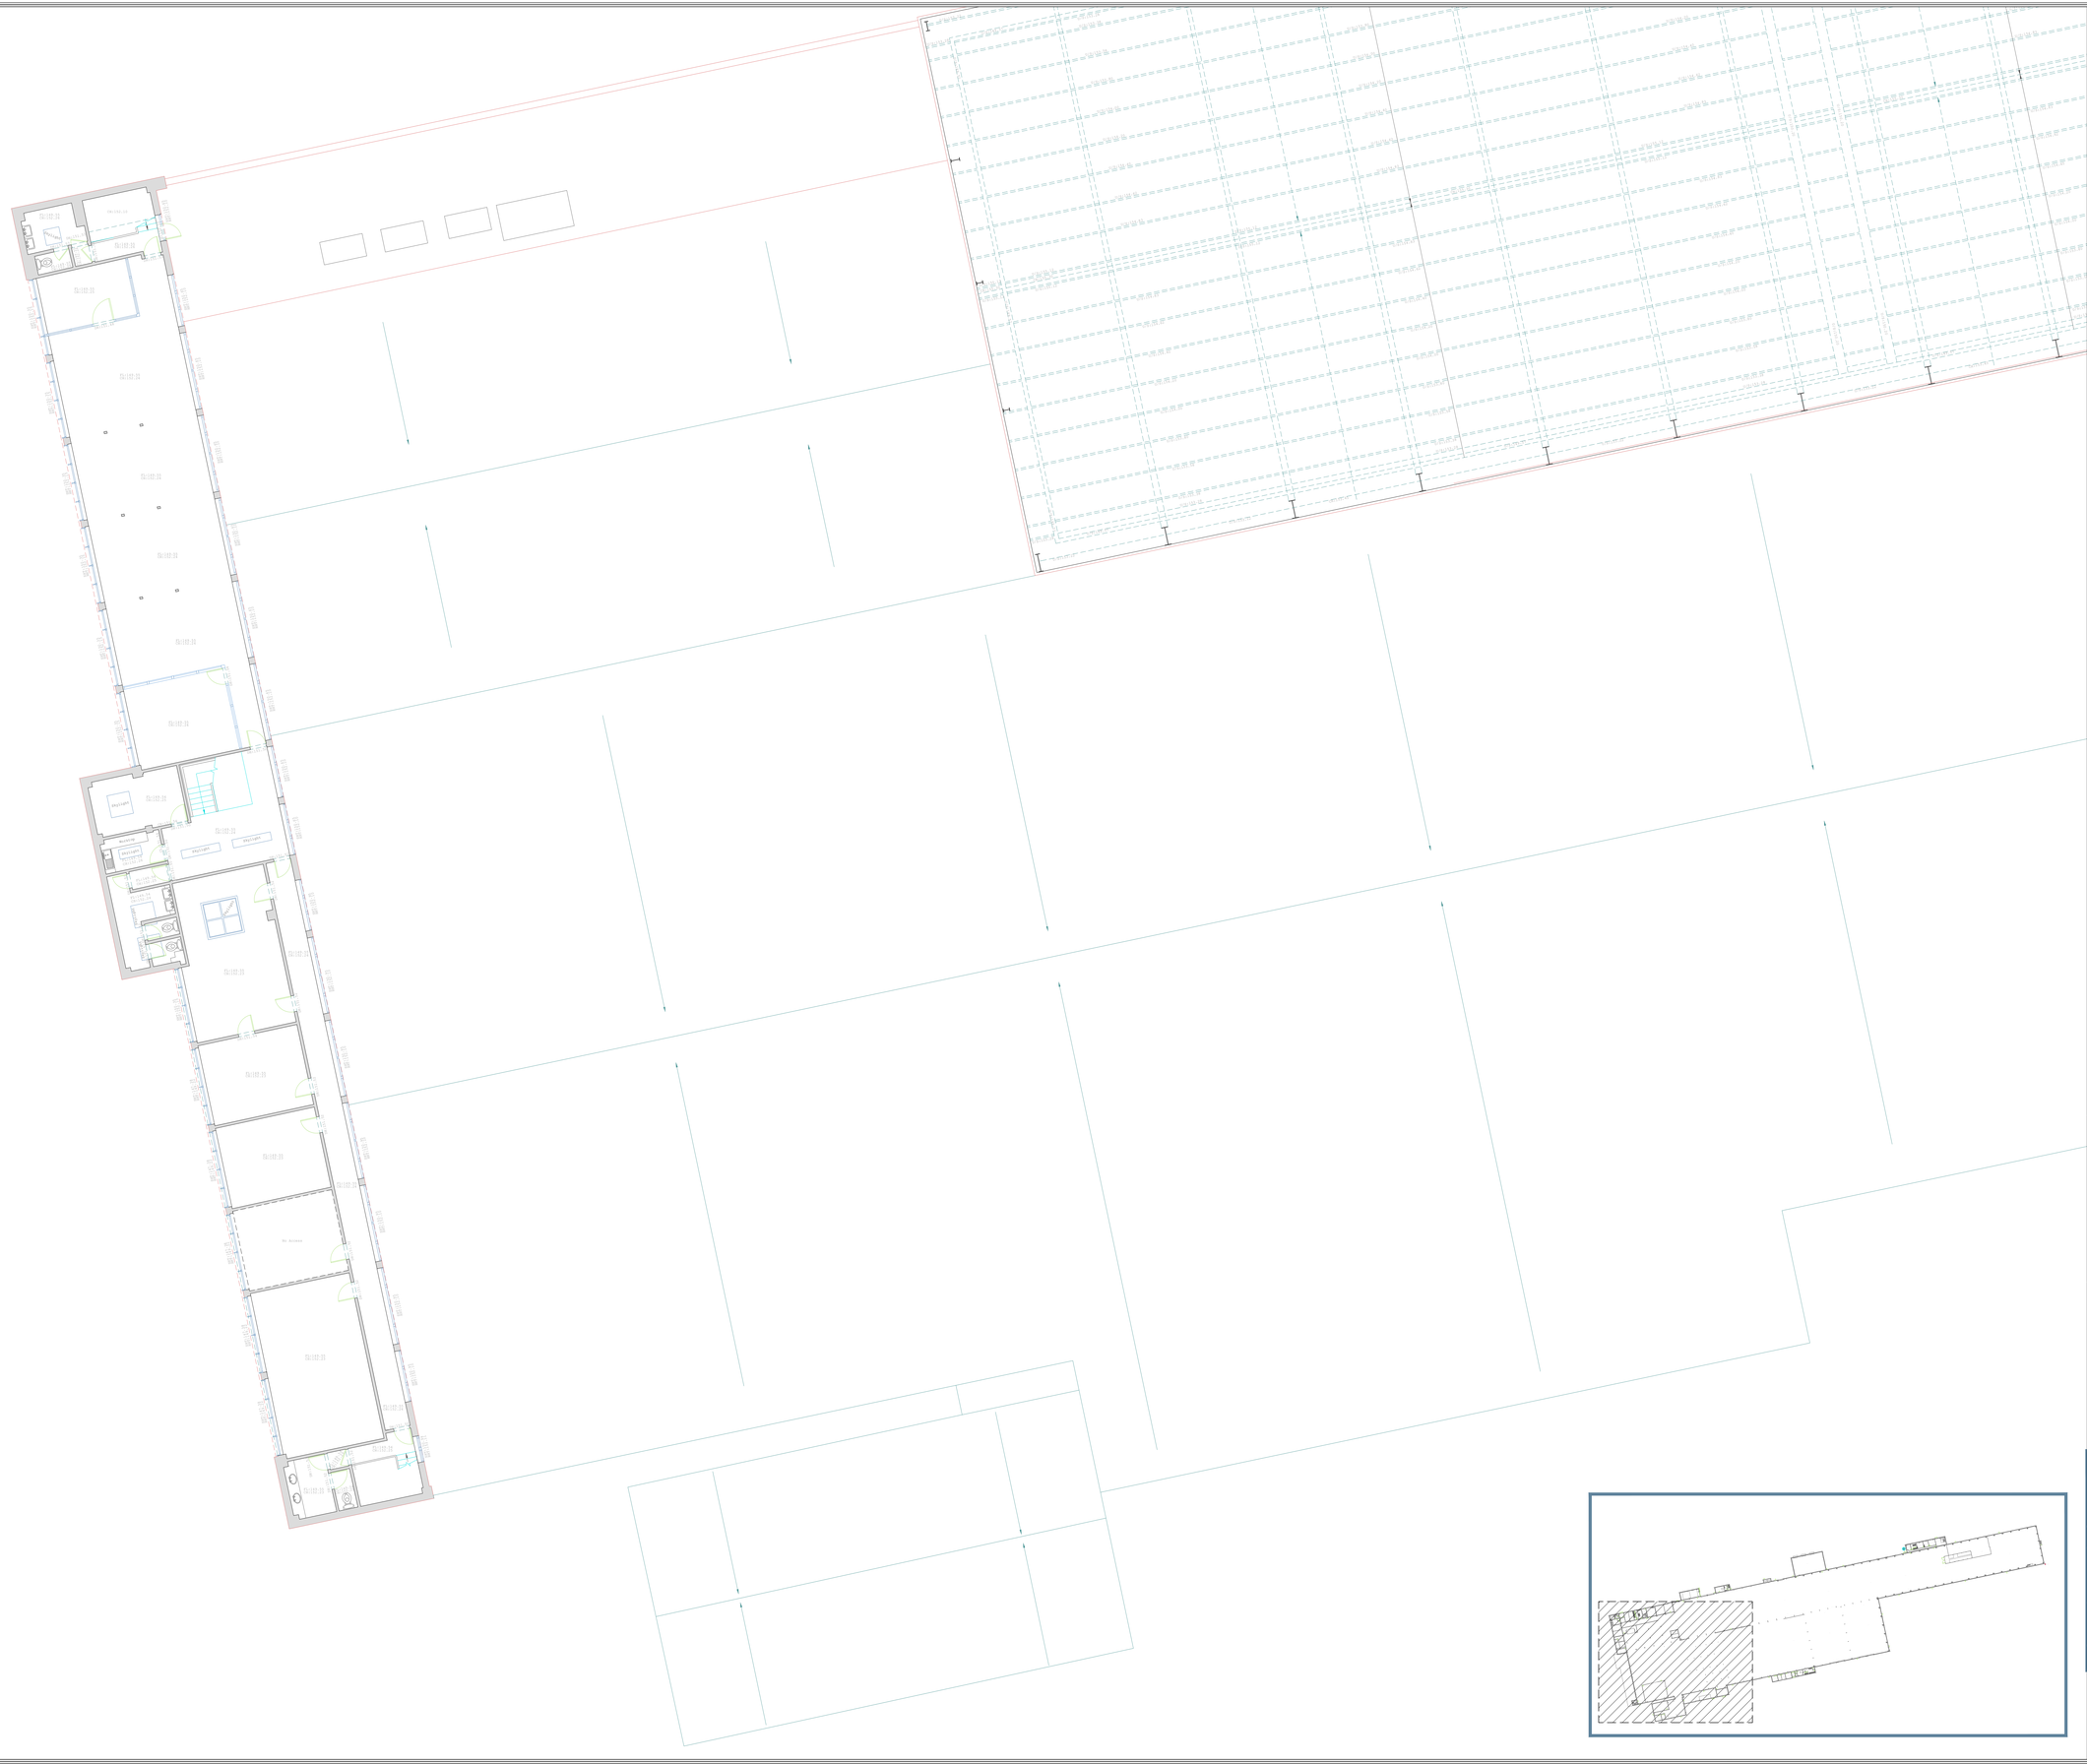

Key:

FL:	Floor level
FCL:	Fixed Ceiling level
SCL:	Suspended ceiling
U/S:	Underside Beam Level
SHT:	Sill height level
HHT:	Head height level
CH:	Ceiling height level
FP:	Fire Place
TA:	Top of Arch
WH:	Wall Height

Sanitary ware

Heater / radiator

Kitchen

Dimension

LS:	Light Switch
TP:	Telephone Point
PS:	Power Socket

Lighting

Building line

Beam

Stairs

Window

Door / sliding door

Ceiling Slope (up)

Stair Direction (up)

Floor Insertion Point

Floor Break Line

Inspection cover

Survey Coordinates and Grid

Please note that the grid shown on this drawing is as follows;

- ☐ *Arbitrary*
- ☐ *Arbitrary but approx. related to North*
- ☐ *Best fit to an Ordnance Survey Digital Sheet*
- ■ *Related to the Ordnance Survey National GPS Network*

Levels

Please note that the levels shown on this drawing are as follows;

- ☐ *Arbitrary*
- ☐ *Related to an Ordnance Survey Bench Mark*
- ■ *Related to the Ordnance Survey National GPS Network*

Survey Hub

Nottingham | Manchester | London
Head Office: 0115 7141123
mail@surveyhub.co.uk
www.surveyhub.co.uk

Client Ilchester Estates

Project Cotes Park, Somercotes
Derby, DE55 4PL

Title First Floor Plan

Surveyed PB Drawn SF Date 16/07/2020
Sheet No 10 of 13 Checked NM Scale 1:100@A0

Job No. 4289 Rev. -

NOTES:
All critical measurements should be checked on site prior to design.
No liability will be taken for this plan if passed on to 3rd parties.

SafeContractor
APPROVED


N

Key:
FL: Floor level
FCL: Fixed Ceiling level
SCL: Suspended ceiling
U/S: Underside Beam Level
SHT: Sill height level
HHT: Head height level
CH: Ceiling height level
FP: Fire Place
TA: Top of Arch
WH: Wall Height
Sanitary ware
Heater / radiator
Kitchen
Dimension

LS:) Light Switch
BT:) Telephone Point
PS:) Power Socket
Lighting
Building line
Beam
Stairs
Window
Door / sliding door
Ceiling Slope (up)
Stair Direction (up)
Floor Insertion Point
Floor Break Line
Inspection cover

Survey Coordinates and Grid
Please note that the grid shown on this drawing is as follows;
- ☐ *Arbitrary*
- ☐ *Arbitrary but approx. related to North*
- ☐ *Best fit to an Ordnance Survey Digital Sheet*
- ■ *Related to the Ordnance Survey National GPS Network*

Levels
Please note that the levels shown on this drawing are as follows;
- ☐ *Arbitrary*
- ☐ *Related to an Ordnance Survey Bench Mark*
- ■ *Related to the Ordnance Survey National GPS Network*

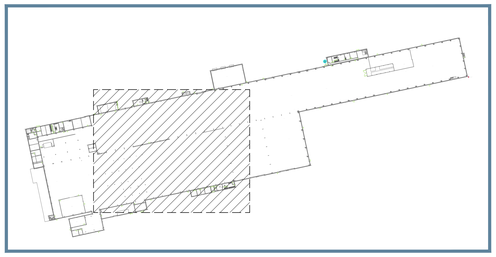

Survey Hub
Nottingham | Manchester | London
Head Office: 0115 7141123
mail@surveyhub.co.uk
www.surveyhub.co.uk

Client Ilchester Estates


Project Cotes Park, Somercotes
Derby, DE55 4PL


Title First Floor Plan

Surveyed PB Drawn SF Date 16/07/2020
Sheet No 11 of 13 Checked NM Scale 1:100@A0

Job No. 4289 Rev. –

All critical measurements should be checked on site prior to design.
No liability will be taken for this plan if passed on to 3rd parties.

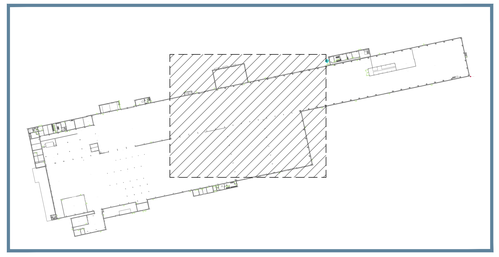

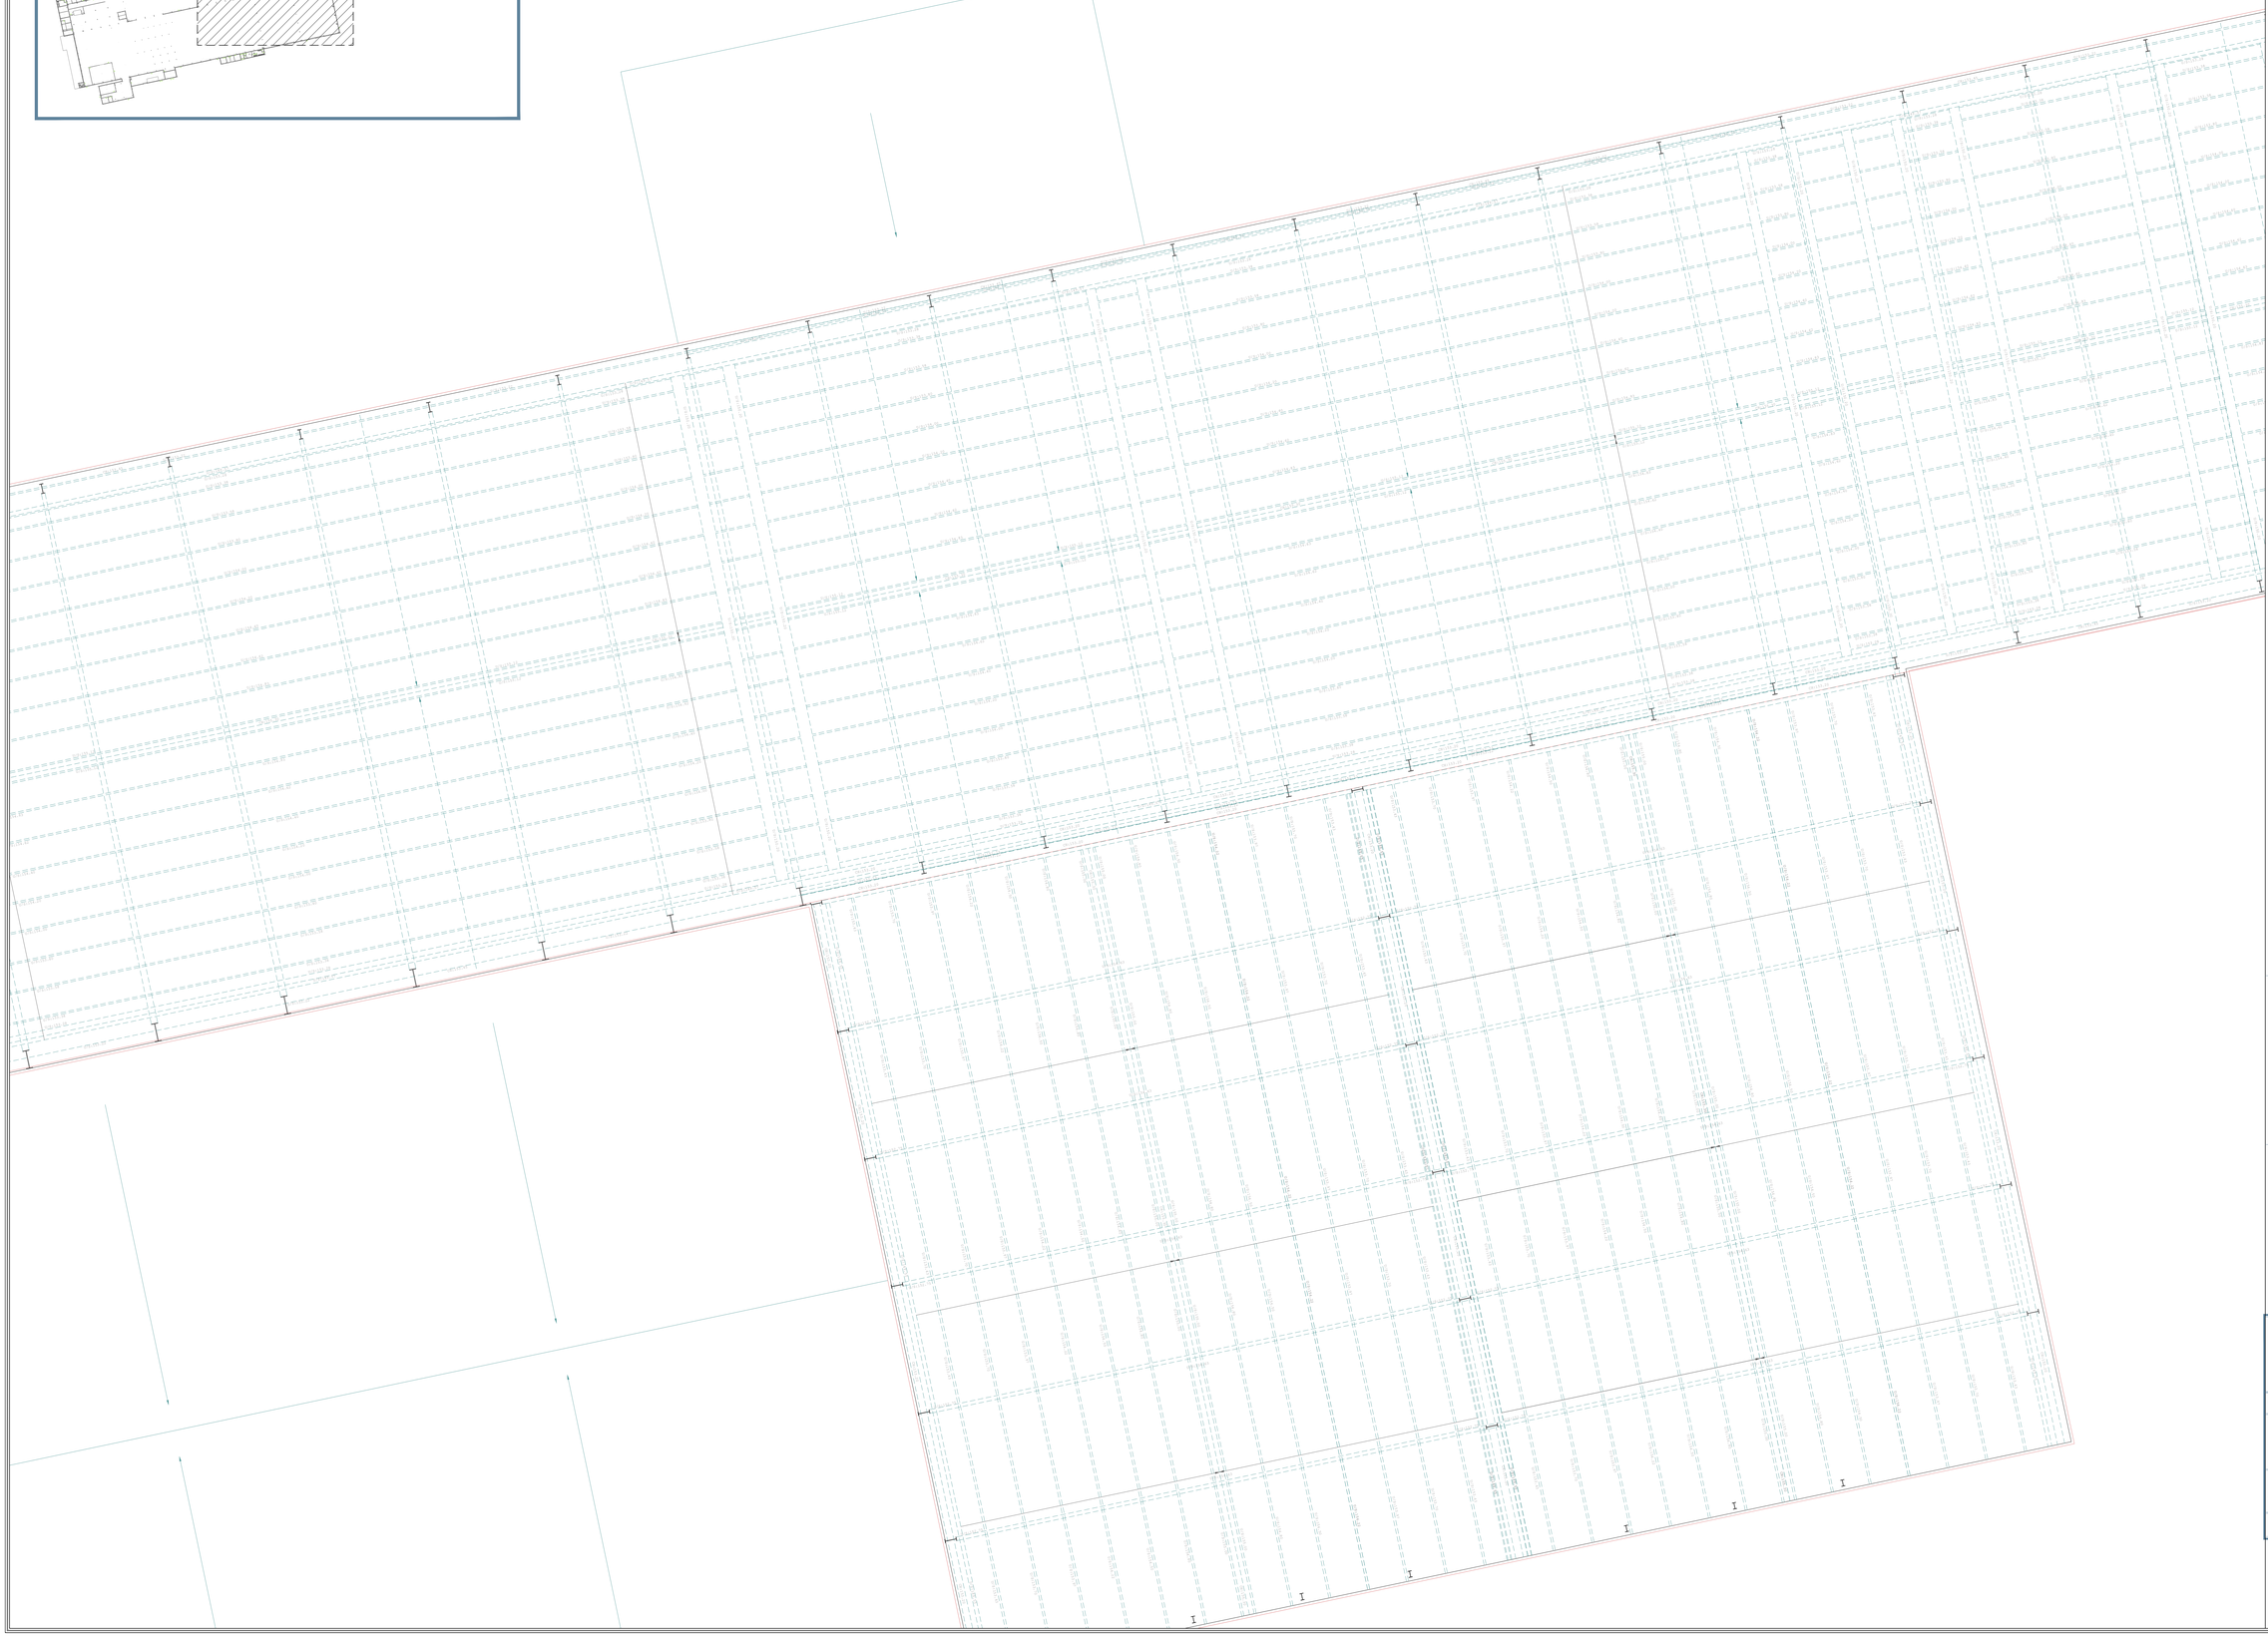

SafeContractor APPROVED

N

Key:

- FL: Floor level
- FCL: Fixed Ceiling level
- SCL: Suspended ceiling
- U/S: Underside Beam Level
- SHT: Sill height level
- HRT: Head height level
- CH: Ceiling height level
- FP: Fire Place
- TA: Top of Arch
- WH: Wall Height
- Sanitary ware
- Heater / radiator
- Kitchen
- Dimension
- LS: Light Switch
- TP: Telephone Point
- PS: Power Socket
- Lighting
- Building line
- Beam
- Stairs
- Window
- Door / sliding door
- Ceiling Slope (up)
- Stair Direction (up)
- Floor Insertion Point
- Floor Break Line
- Inspection cover

Survey Coordinates and Grid

Please note that the grid shown on this drawing is as follows:

- ☐ Arbitrary
- ☐ Arbitrary but approx. related to North
- ☐ Best fit to an Ordnance Survey Digital Sheet
- ■ Related to the Ordnance Survey National GPS Network

Levels

Please note that the levels shown on this drawing are as follows;

- ☐ Arbitrary
- ☐ Related to an Ordnance Survey Bench Mark
- ■ Related to the Ordnance Survey National GPS Network

Survey Hub

Nottingham | Manchester | London
Head Office: 0115 7141123
mail@surveyhub.co.uk
www.surveyhub.co.uk

Client: Ilchester Estates


Project: Cotes Park, Somercotes
Derby, DE55 4PL


Title: First Floor Plan

Surveyed PB Drawn SF Date 16/07/2020
Sheet No 12 of 13 Checked NM Scale 1:100@A0

Job No. 4289 Rev. -

All critical measurements should be checked on site prior to design.
No liability will be taken for this plan if passed on to 3rd parties.

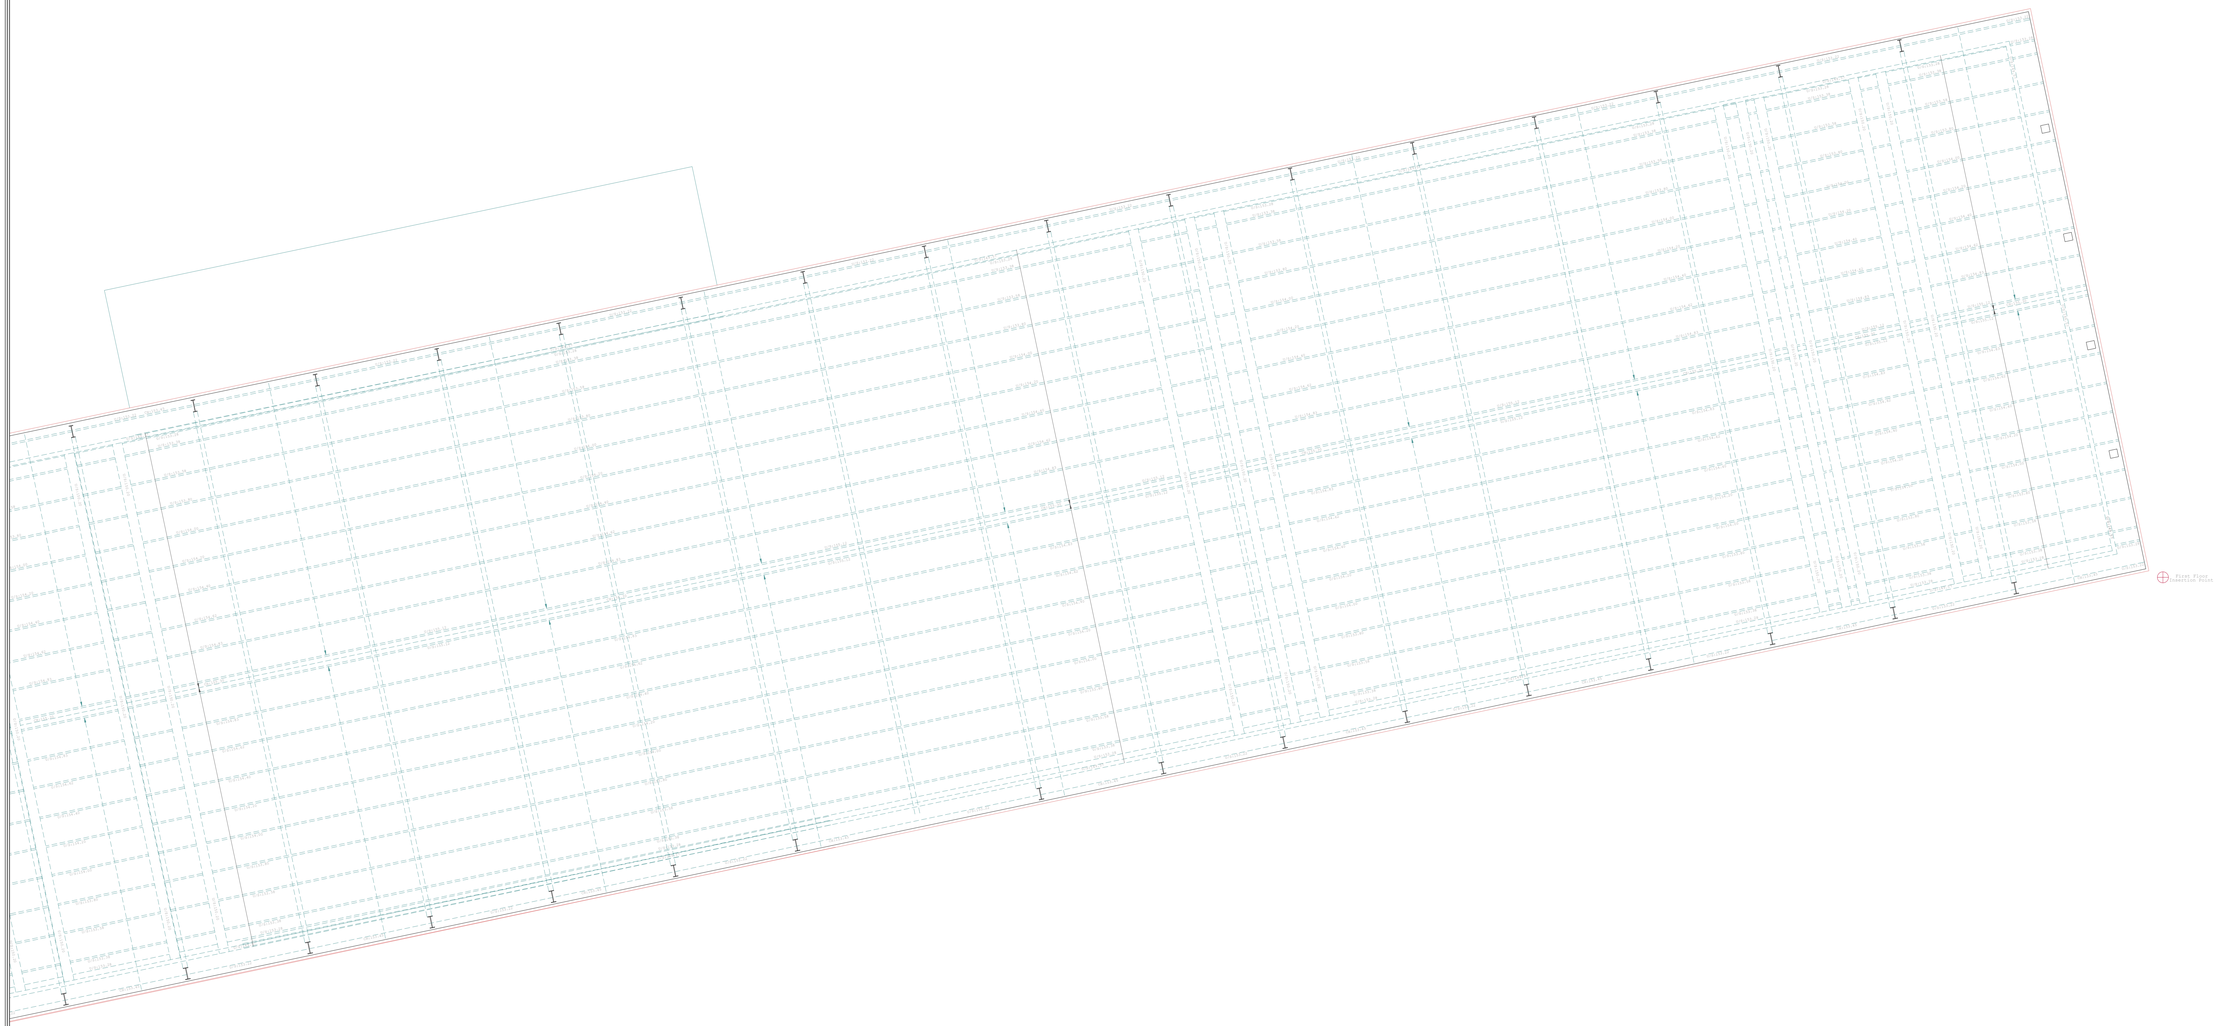

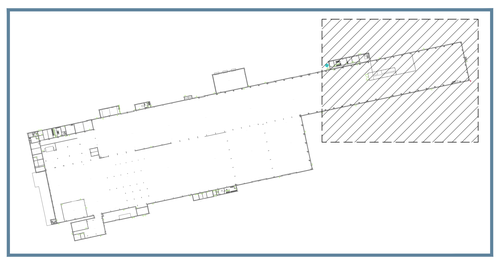

Key:
FL: Floor level
FCL: Fixed Ceiling level
SCL: Suspended ceiling
U/S: Underside Beam Level
SHT: Sill height level
HHT: Head height level
CH: Ceiling height level
FP: Fire Place
TA: Top of Arch
WH: Wall Height

Sanitary ware
Heater / radiator
Kitchen
Dimension

LS:| Light Switch
BT:| Telephone Point
PS:| Power Socket
Lighting
Building line
Beam
Stairs
Window
Door / sliding door
Ceiling Slope (up)
Stair Direction (up)
Floor Insertion Point
Floor Break Line
Inspection cover

Survey Coordinates and Grid
Please note that the grid shown on this drawing is as follows;
- Arbitrary
- Arbitrary but approx. related to North
- Best fit to an Ordnance Survey Digital Sheet
- Related to the Ordnance Survey National GPS Network

Levels
Please note that the levels shown on this drawing are as follows;
- Arbitrary
- Related to an Ordnance Survey Bench Mark
- Related to the Ordnance Survey National GPS Network

Survey Hub
Nottingham | Manchester | London
Head Office: 0115 7141123
mail@surveyhub.co.uk
www.surveyhub.co.uk

Client: Ilchester Estates

Project: Cotes Park, Somercotes
Derby, DE55 4PL

Title: First Floor Plan

Surveyed PB Drawn SF Date 16/07/2020
Sheet No 13 of 13 Checked NM Scale 1:100@A0

Job No. 4289 Rev. -

All critical measurements should be checked on site prior to design.
No liability will be taken for this plan if passed on to 3rd parties.