
PROPOSED RESIDENTIAL DEVELOPMENT
COPPICE LAKE SHIPLEY PARK DERBYSHIRE

SITE LAYOUT - Scale: 1/500 [@A3]

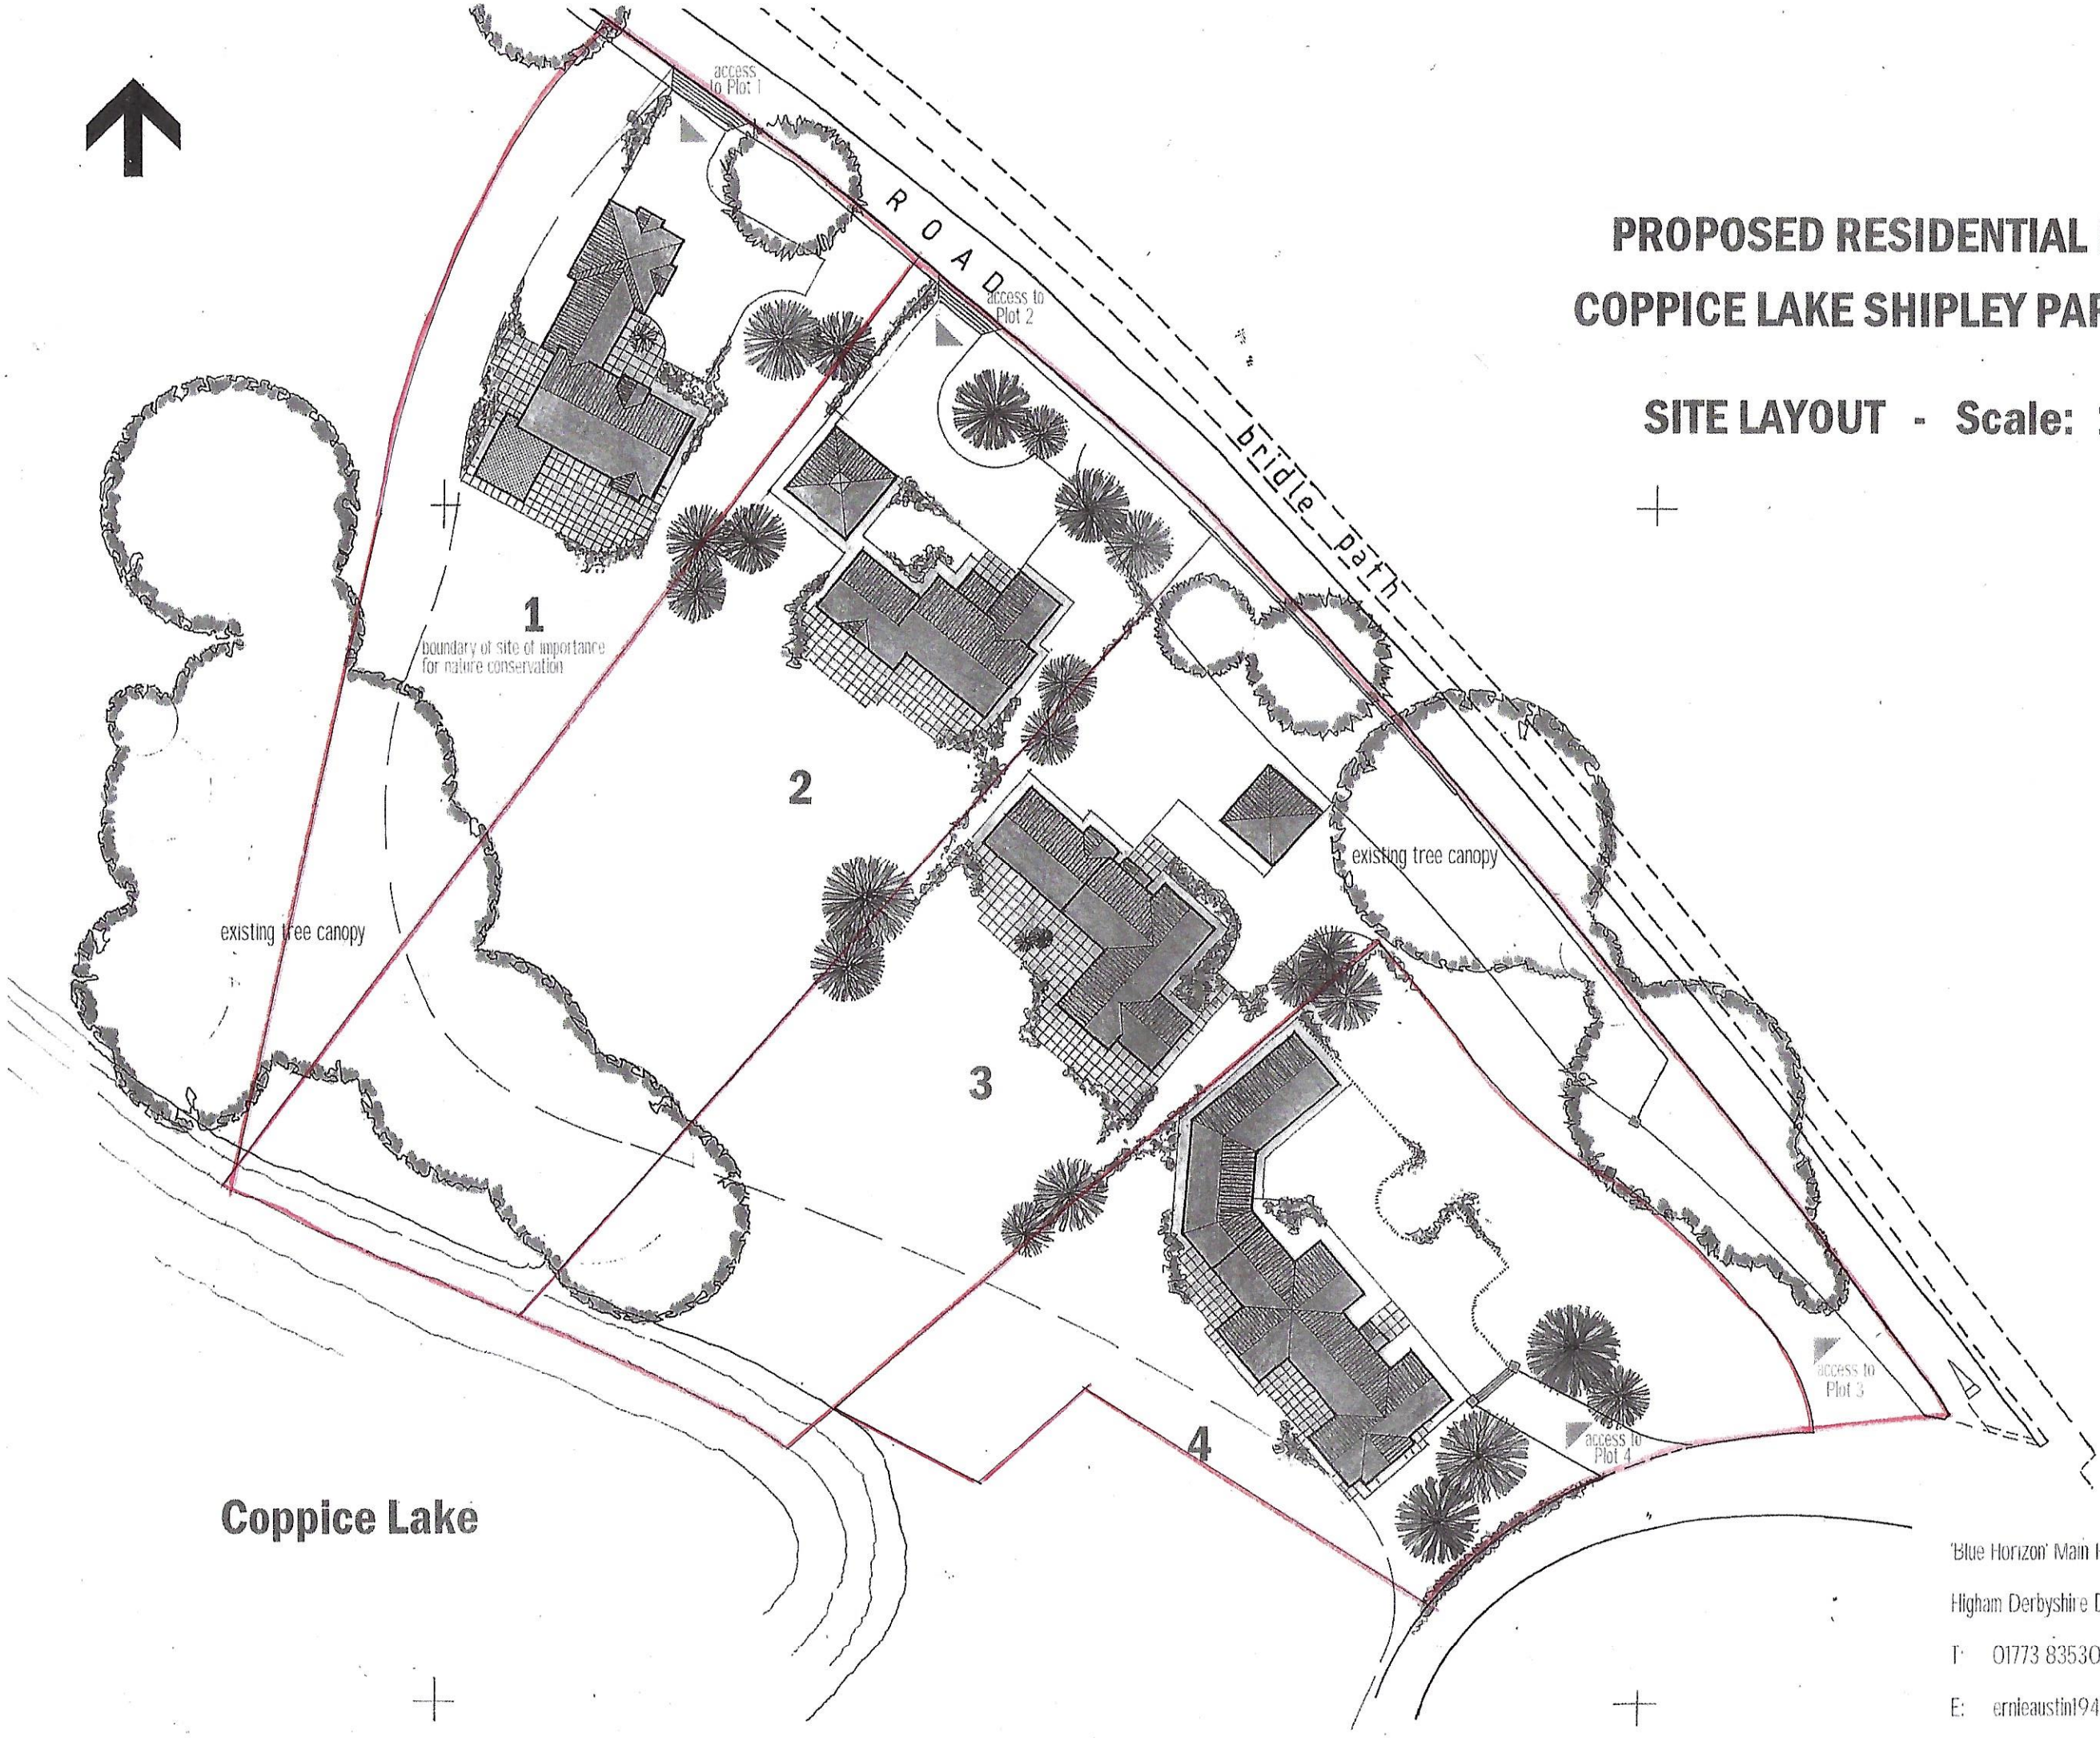

0.0m 5 10 15 20

Scale: 1/500 [@A3]

Date: July 2020

Dwg. No: EA/SP/21A

'Blue Horizon' Main Road

Higham Derbyshire DE55 6EH

T: 01773 835304

E: ernieaustin1942@hotmail.com

ea planning & building services