



Existing Ground Floor Layout
1 : 100

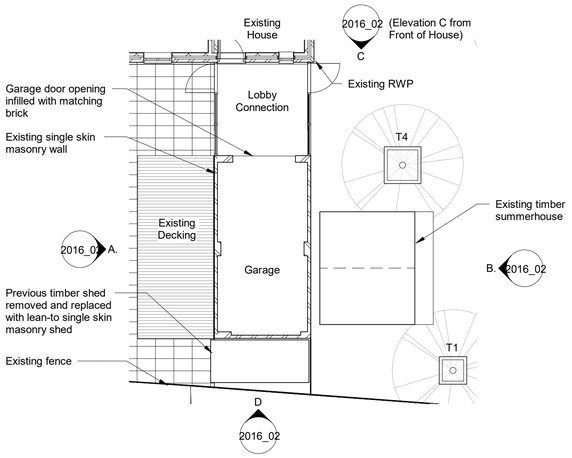


Existing Roof Layout
1 : 100

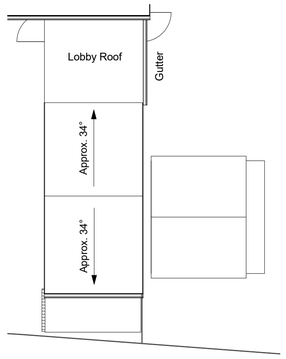

Existing Elevation C
1 : 100

Scale 1 : 100

0 1 2 5 10 m

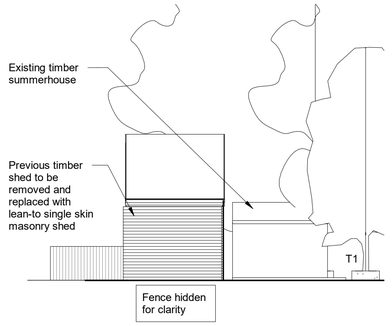

Existing Elevation D
1 : 100


Squid Architects shall have no responsibility for any use made of this document other than for that which it was prepared and issued.

DO NOT SCALE FROM THIS DRAWING. All dimensions should be checked on site. Any drawing errors or divergences should be brought to the attention of Squid Architects.


Rev	Description	Drawn	Date
A	First Issue.	WP	22/02/21



Existing 3D View B

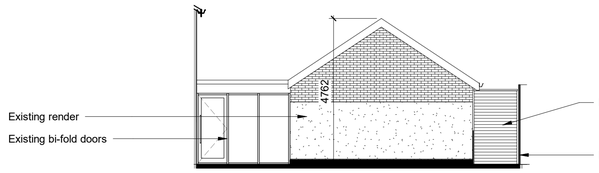


Existing Elevation A
1 : 100

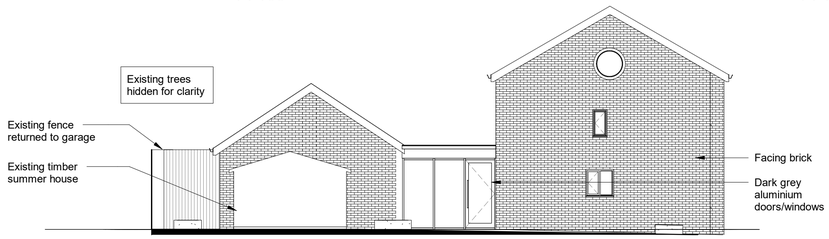


Existing Elevation B
1 : 100




Existing 3D View A

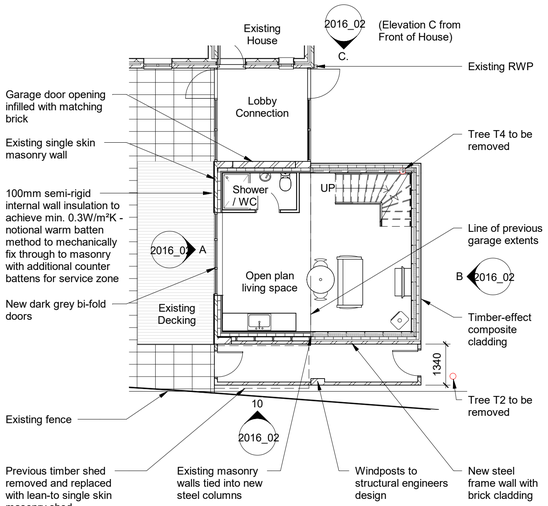

Proposed Ground Floor Layout
1 : 100

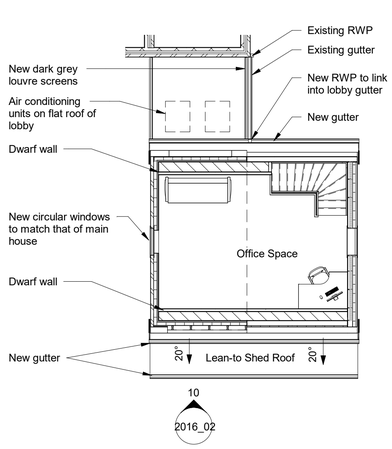


Proposed First Floor Layout
1 : 100

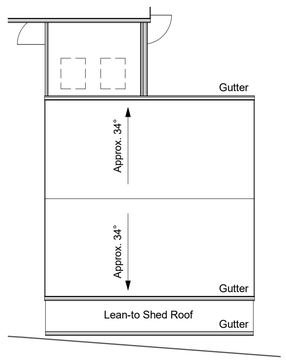


Proposed Roof Layout
1 : 100



Proposed Elevation C
1 : 100

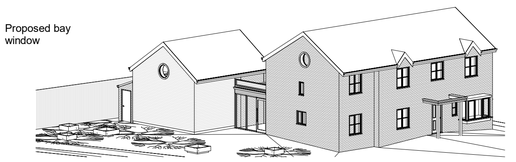


Proposed 3D View B

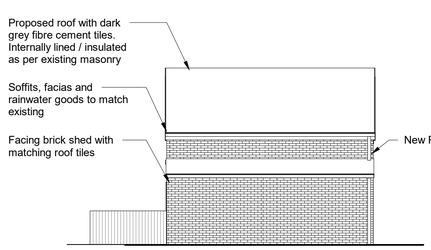


Proposed Elevation D
1 : 100



Proposed 3D View A

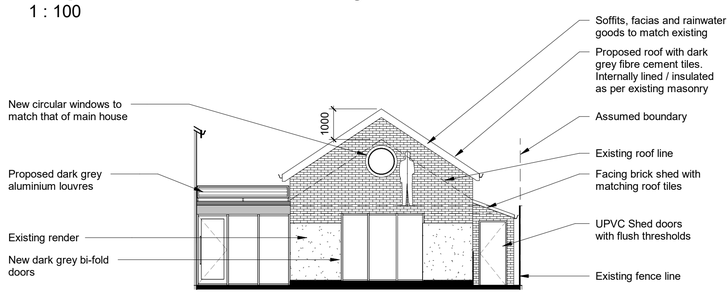

Proposed Elevation A (view from Enclosed Garden)
1 : 100

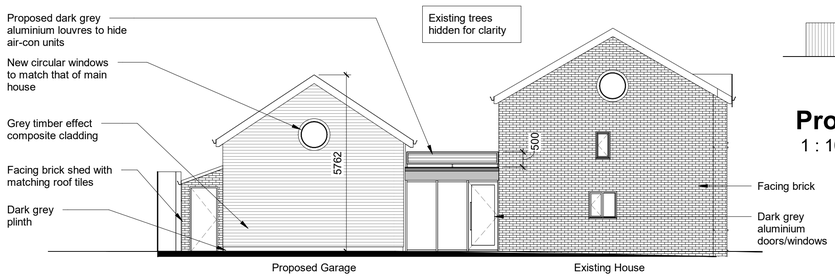

Proposed Elevation B (view from Heanor Road)
1 : 100

SQUID ARCHITECTS
Low Energy Designers

Email: hello@squidarchitects.com
www: squidarchitects.com

Client	Project Title	Drawing Title	Scale	Date	Drawing No.	Rev
Mr & Mrs Brooks	3 Hall Farm Way, Smalley	Existing & Proposed	1 : 100 @ A1	Feb 2020	2016_02	A