Ivy Bank House, Wheatcroft Lane, DE4 5GU

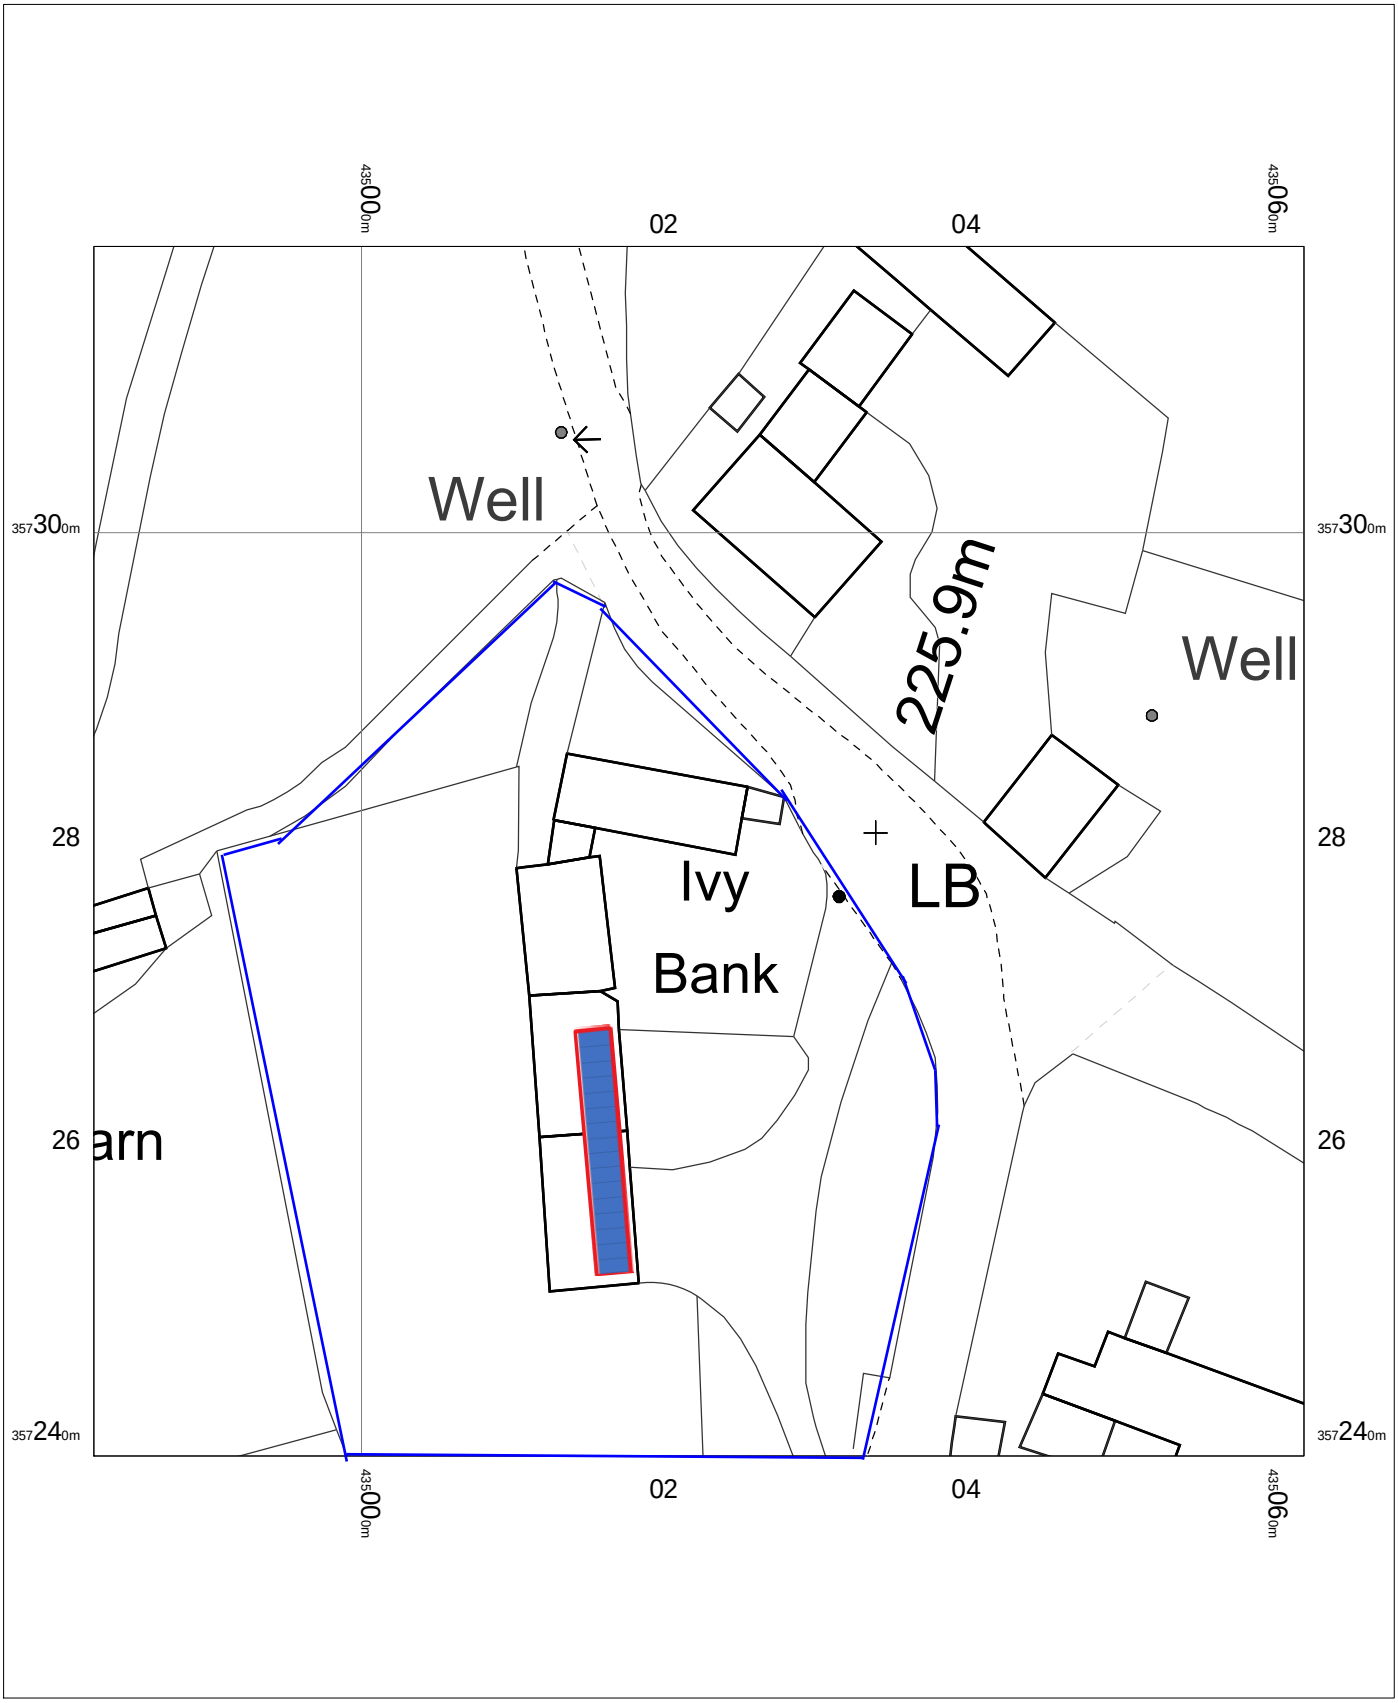

Ivy Bank House
Wheatcroft Lane,
Wheatcroft,
Matlock,
Derbyshire
DE4 5GU

OS MasterMap 1250/2500/10000 scale
Tuesday, January 26, 2021, ID: MPMBL-00933555
www.planningapplicationmaps.co.uk

1:500 scale print at A4, Centre: 435022 E, 357279 N

©Crown Copyright Ordnance Survey. Licence no. 100051661

N

Data

bluejet mapping