Ivy Bank House, Wheatcroft Lane, DE4 5GU

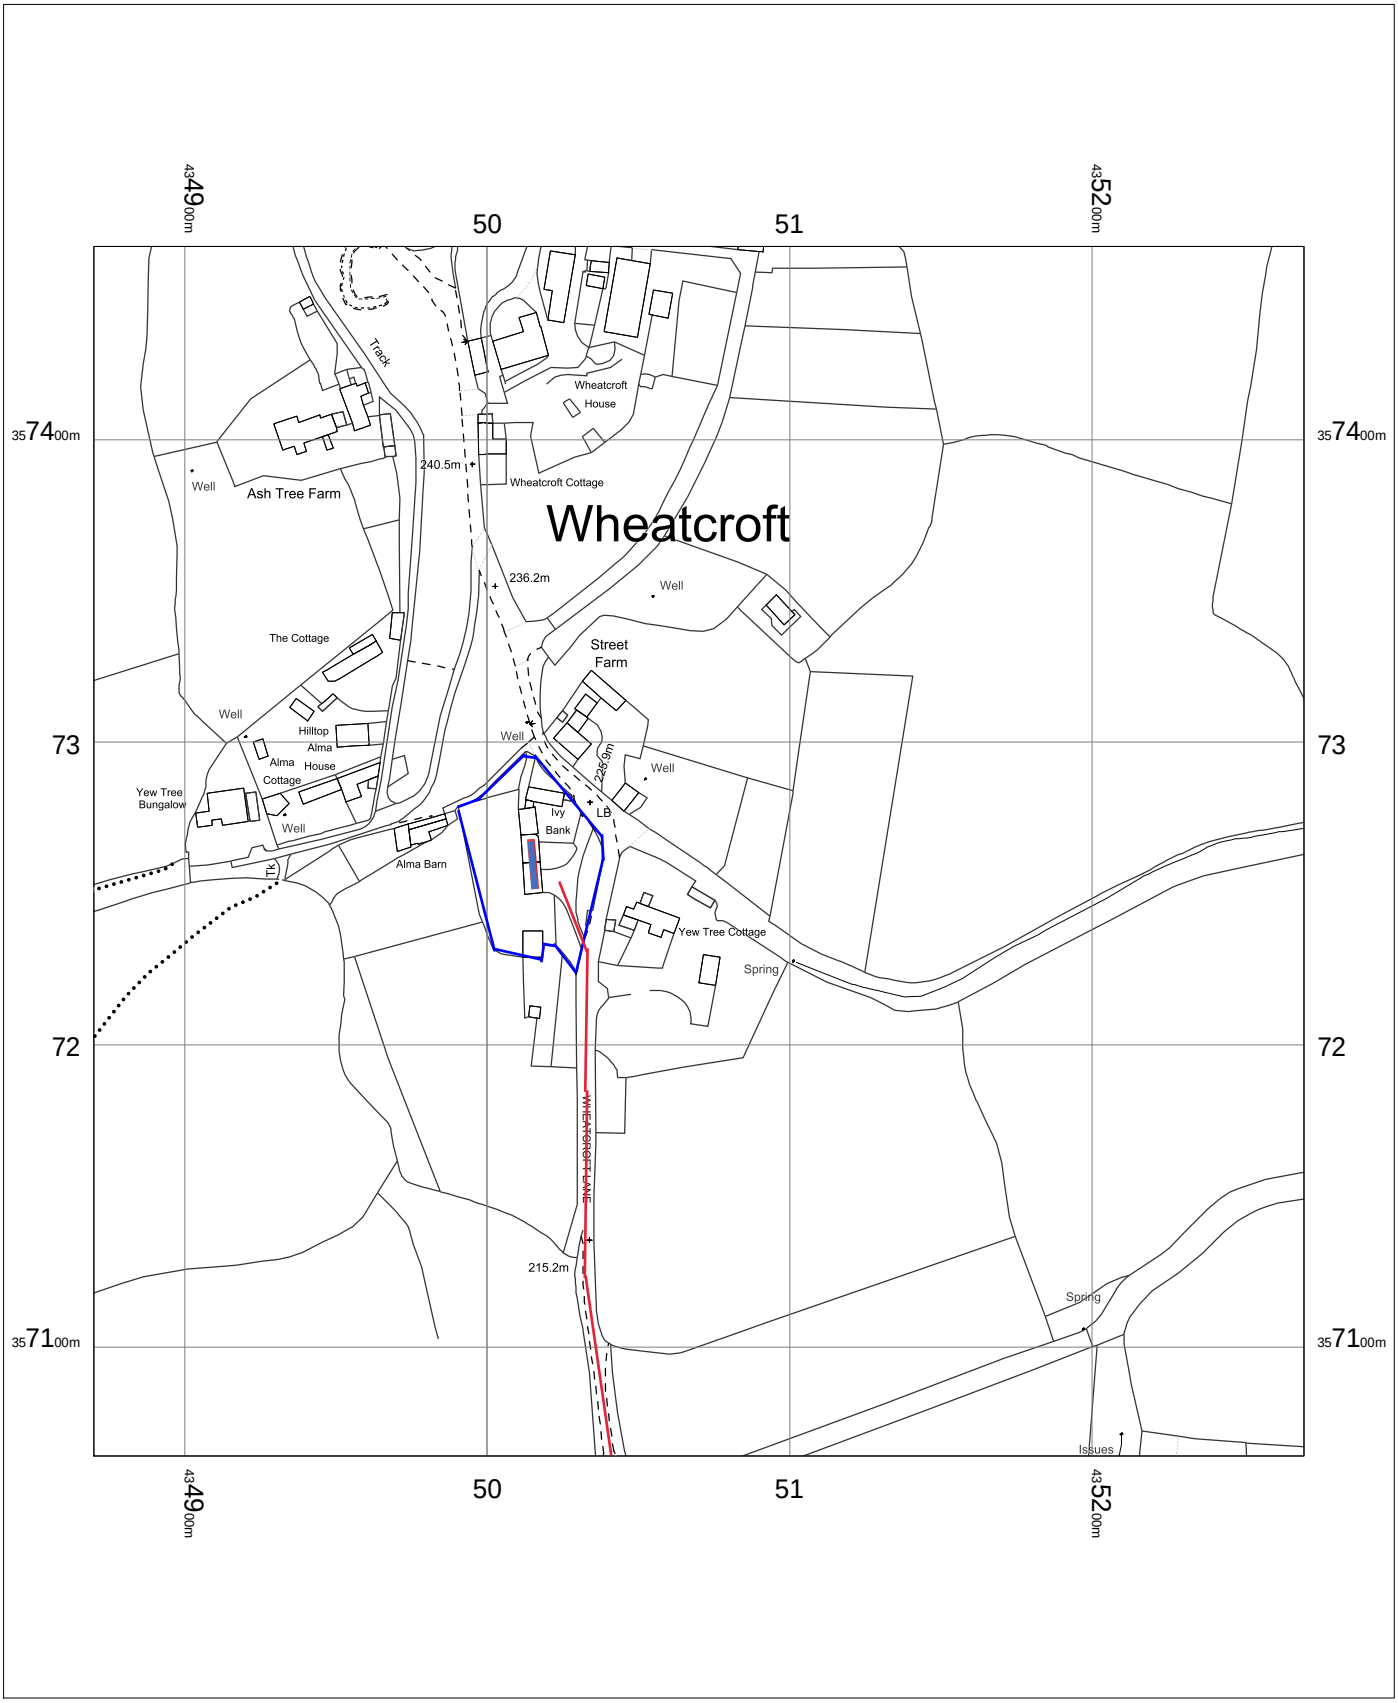

Ivy Bank House
Wheatcroft Lane,
Wheatcroft,
Matlock,
Derbyshire
DE4 5GU

OS MasterMap 1250/2500/10000 scale
Wednesday, February 24, 2021, ID: MPMBL-00941337
www.planningapplicationmaps.co.uk

1:2500 scale print at A4, Centre: 435070 E, 357264 N

©Crown Copyright Ordnance Survey. Licence no. 100051661

N

Data

bluejet mapping