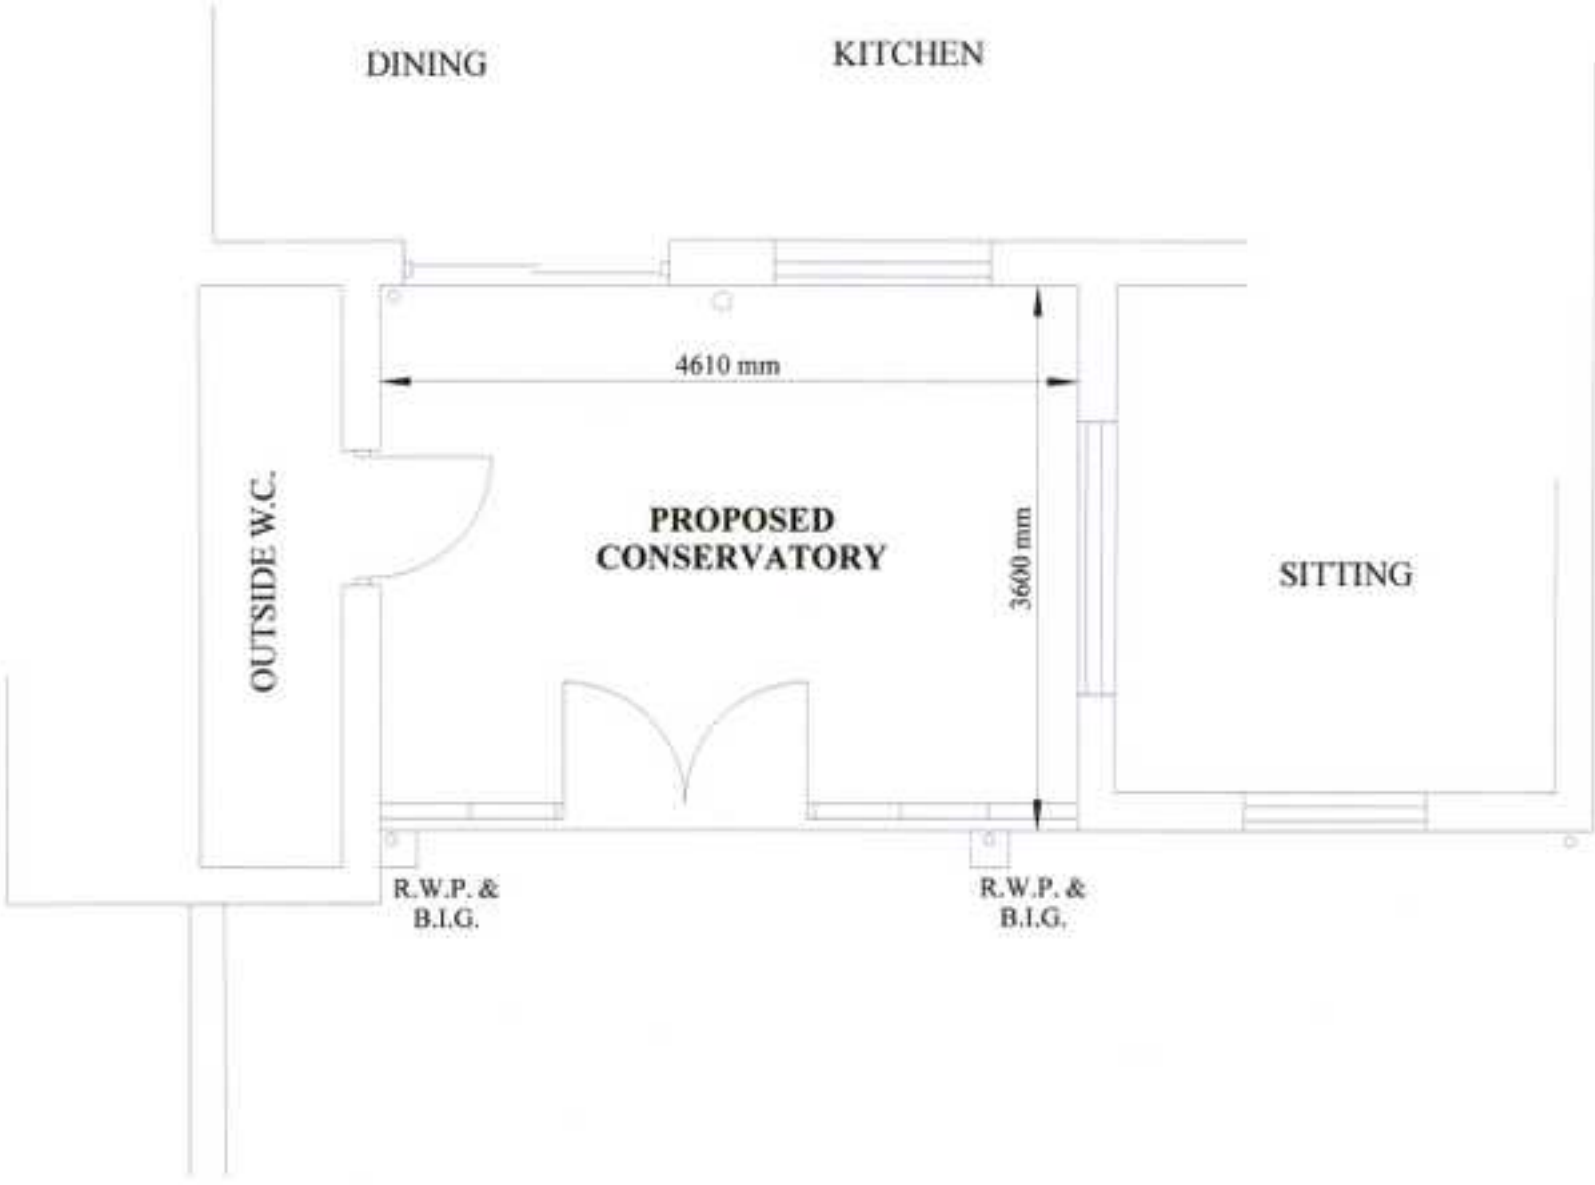


PROPOSED PLAN
Scale 1 : 50