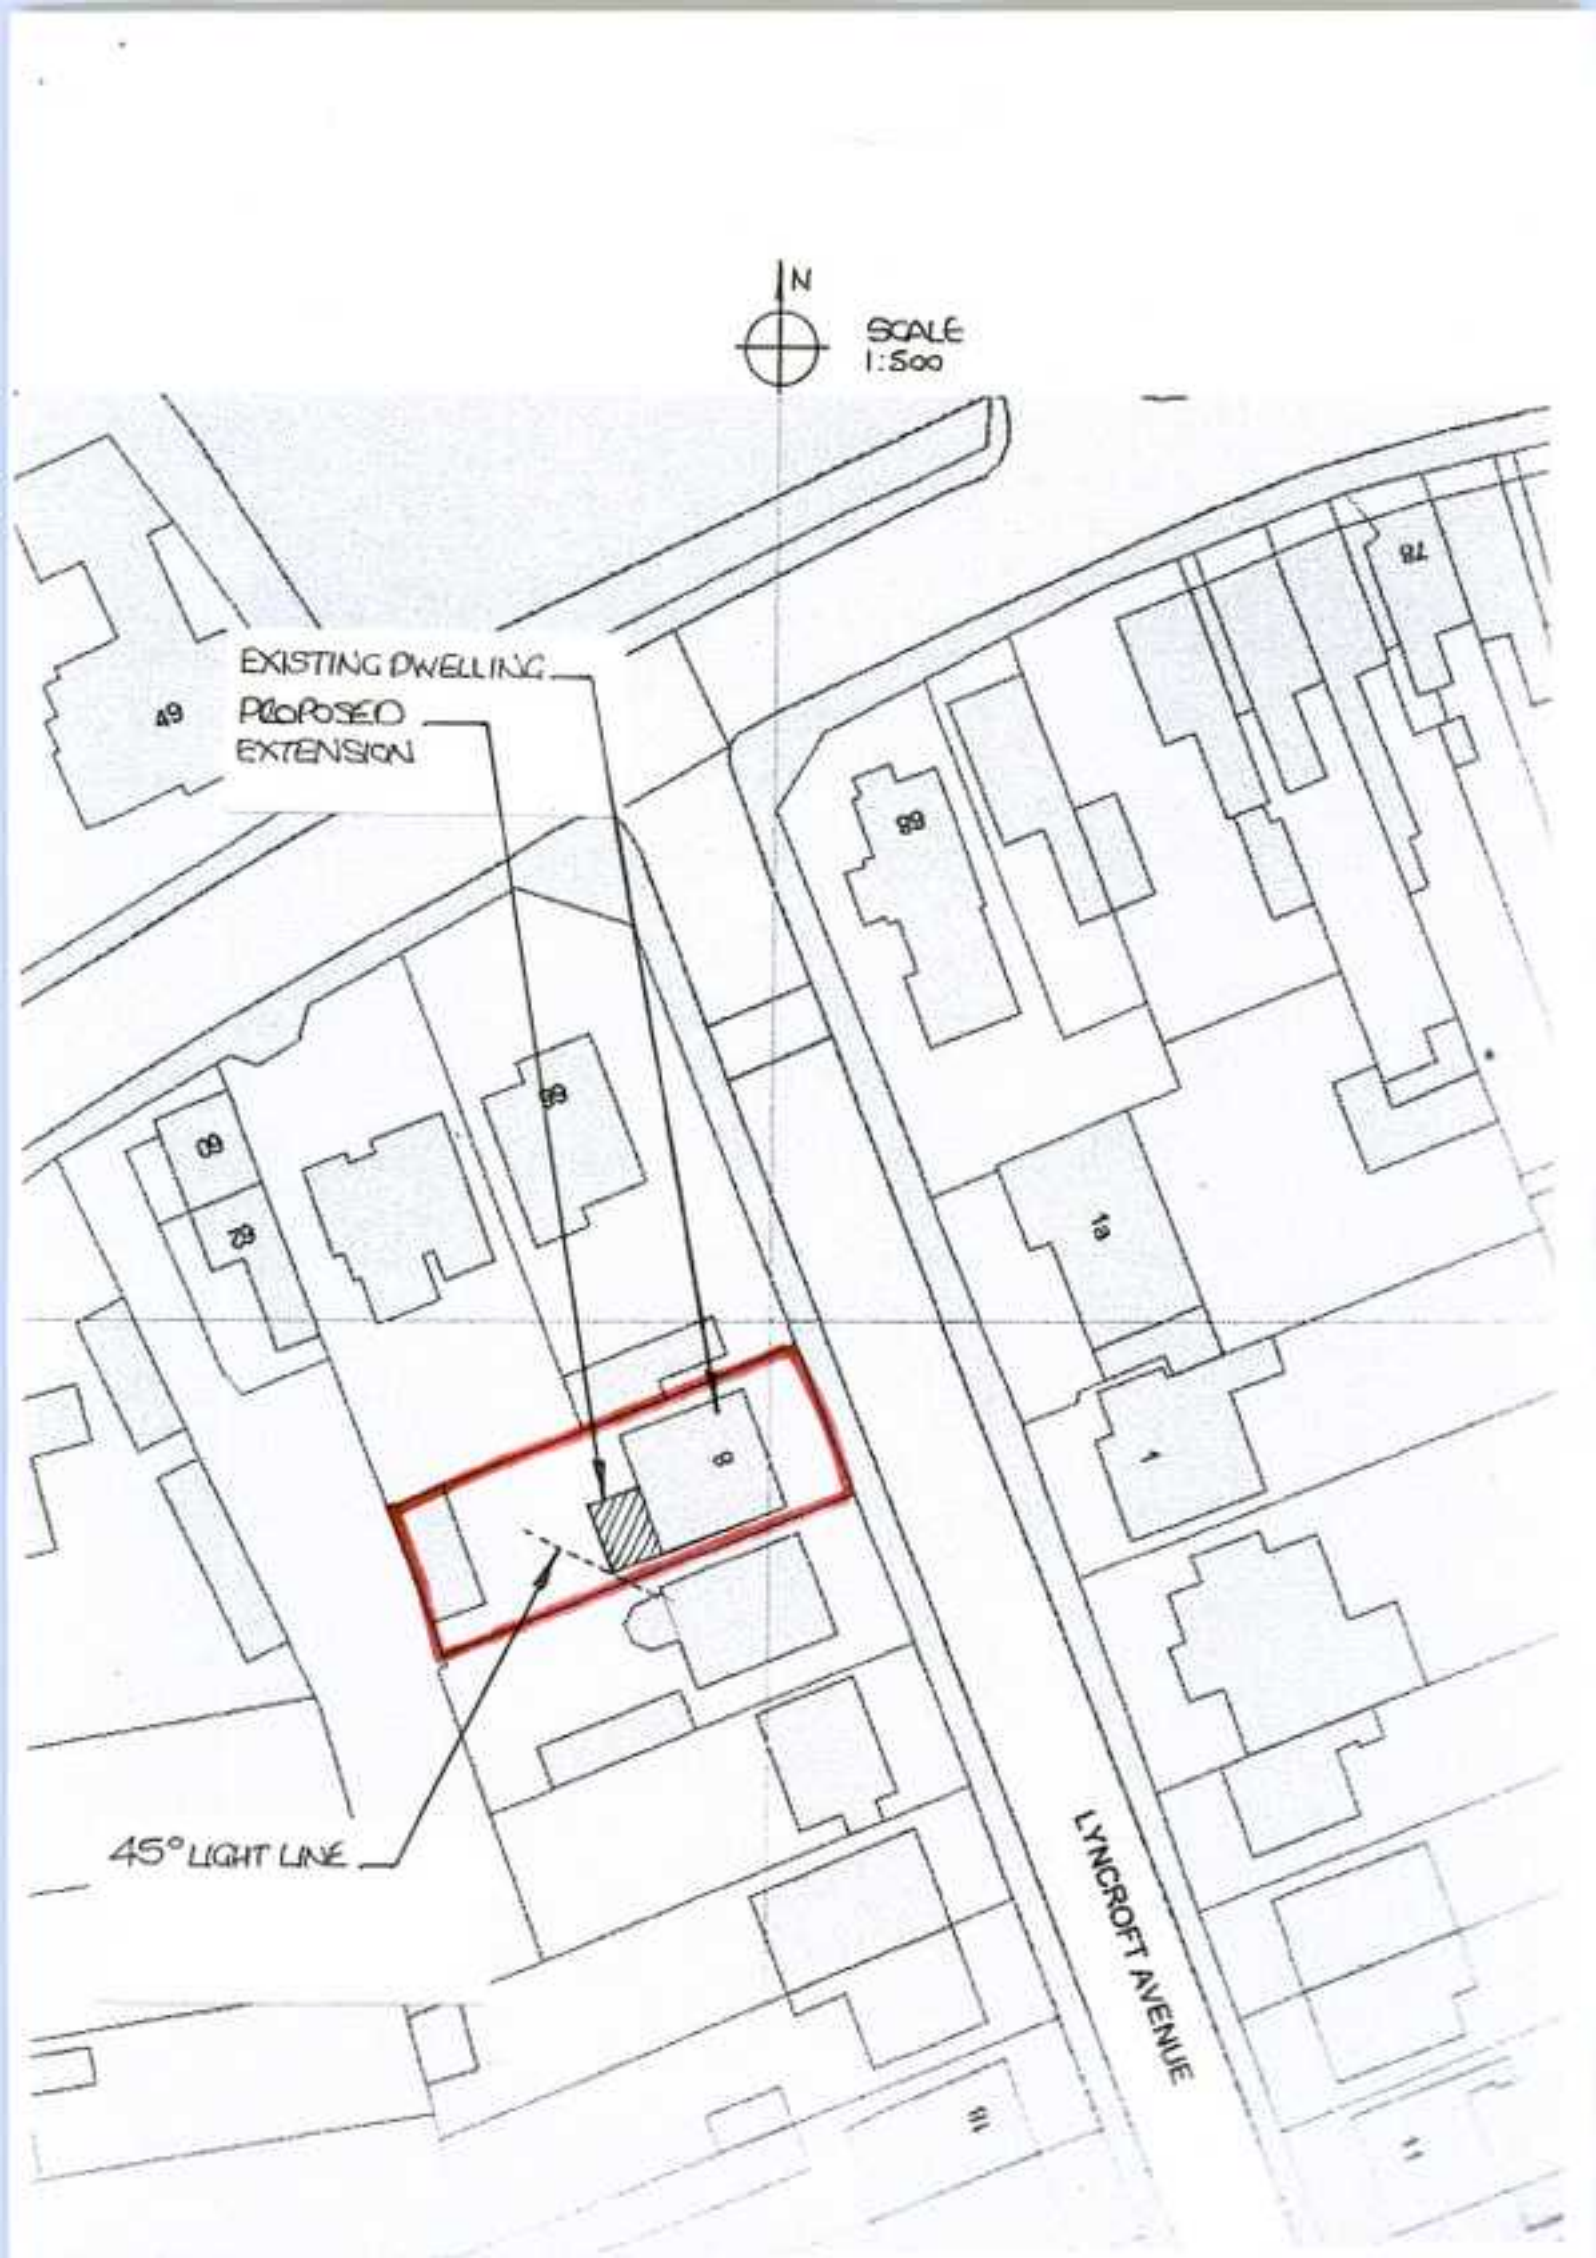

N
SCALE
1:500
EXISTING DWELLING
PROPOSED
EXTENSION
49
88
82
69
29
9
19
1
45° LIGHT LINE
LYNCROFT AVENUE
11