

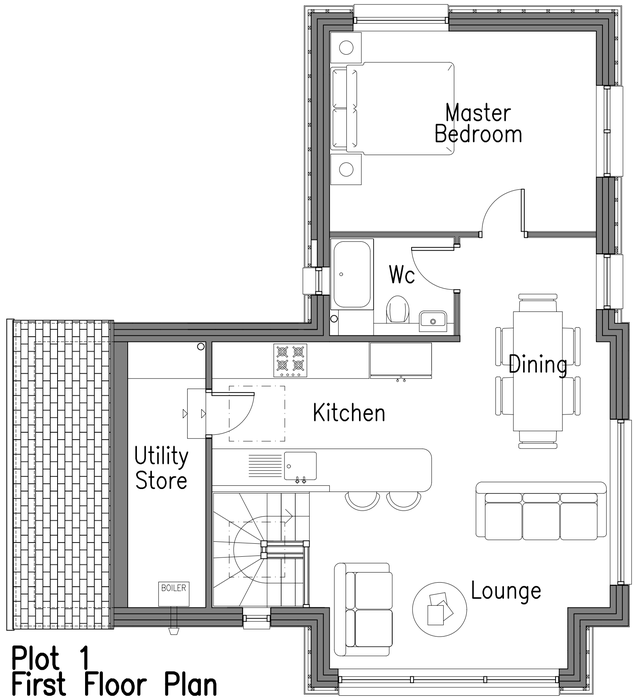




Plot 1
First Floor Plan

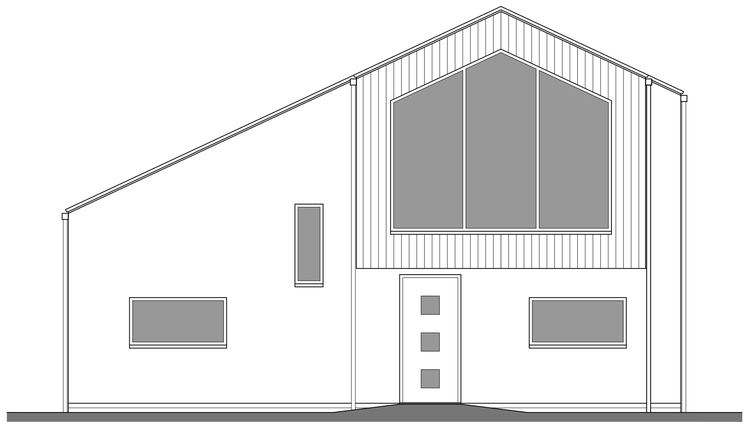


Plot 1 Front Elevation

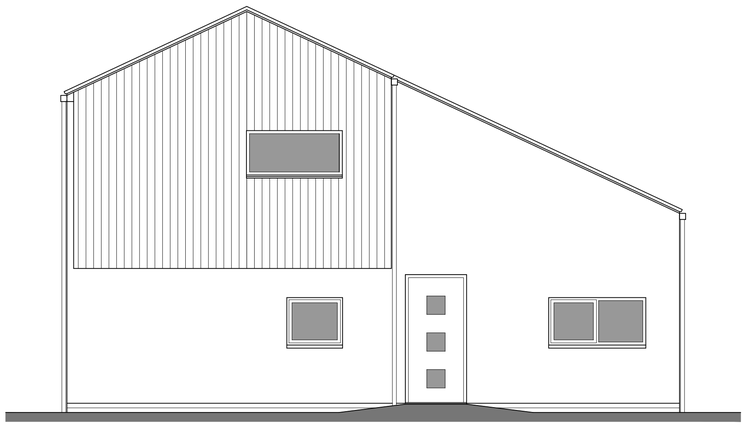


Plot 1 Rear Elevation

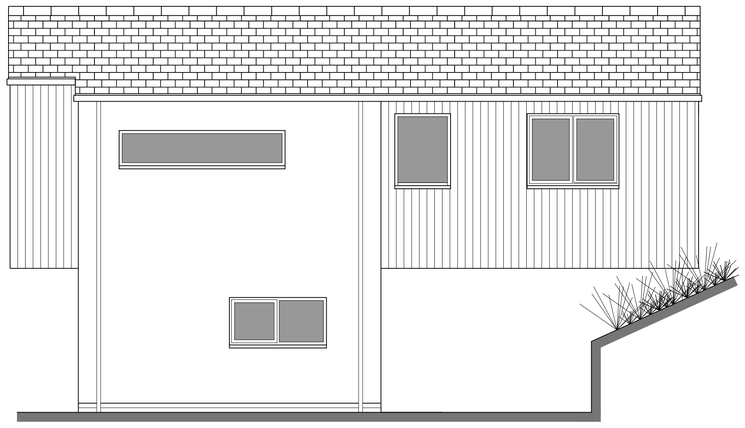

Plot 1 Side Elevation

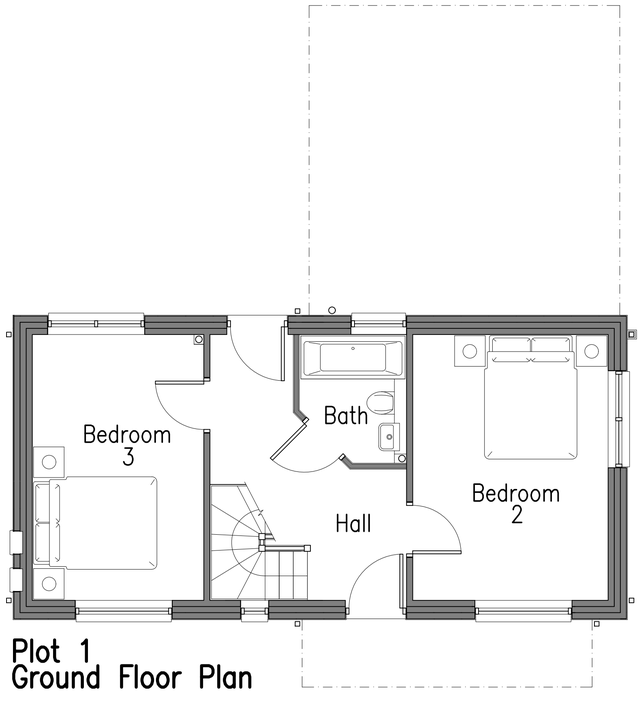


Plot 1
Ground Floor Plan

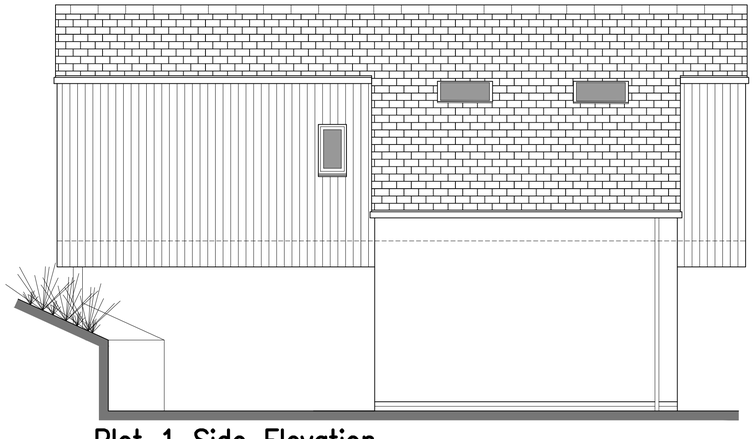

Plot 1 Side Elevation

Project.
Land Adjacent to
2 Ladygrove, Sawmills
Belper, Derbyshire.

Title.
New Dwellings, Sawmills

Feature.
Plot 1 Scheme Drawing

Client.
Lavendergrey Homes

Drawing No.
20707/A/200

Revision.

Scale 1:50 @ A1

Drawn

gla
architecture
design • technology
Gino Lombardo Associates Ltd. 42 Friar Gate, Derby, DE1 1DA.
tel: 01332 342990 I email: mail@gla-ltd.co.uk.
web: www.gla-ltd.co.uk

© designs and details are copyright and cannot be used without permission