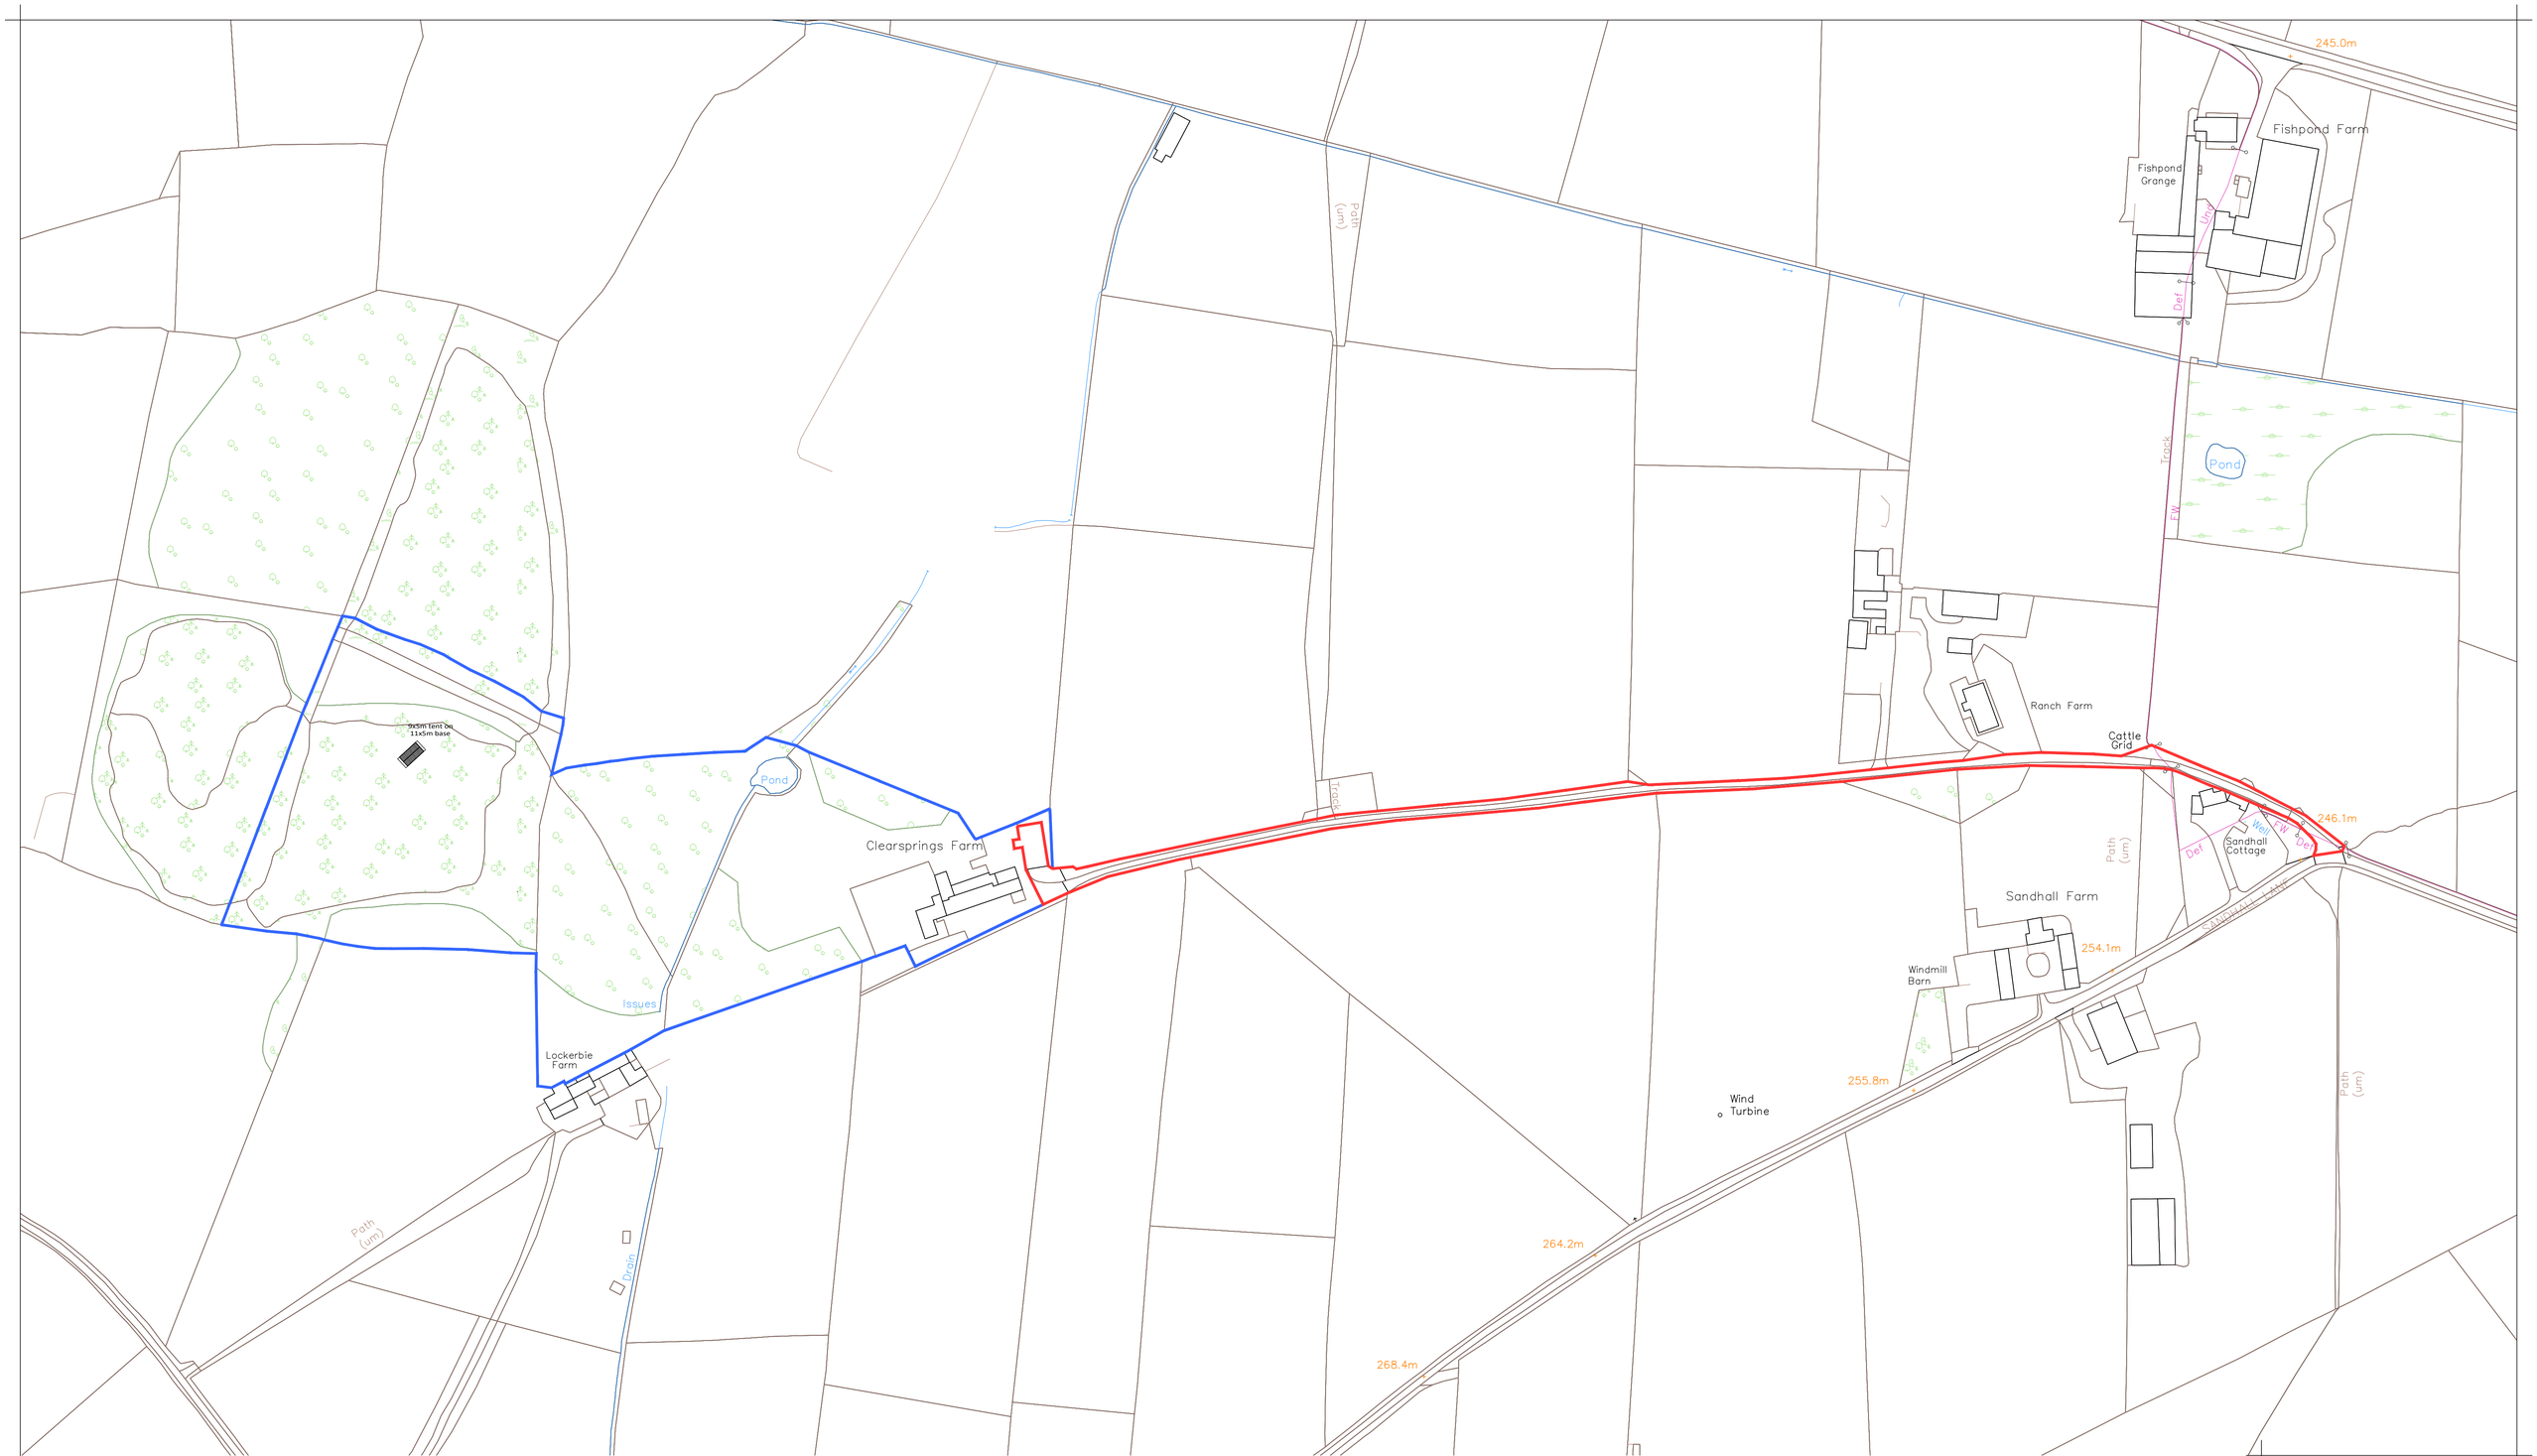


SITE LOCATION PLAN - 1:1250 @ A1

GREY RICHARDS TROWELL ARCHITECTURE

Address: 1-3 Greenhill, Wirksworth, Derbyshire, DE4 4EN
Tel: 01629 825491
Email: info@grtarchitecture.co.uk
Website: www.grtarchitecture.co.uk

Client:	Ms S. Gibson		
Project:	Clear Springs Farm		
Address:	Clear Springs Farm Sandhall Lane, Aldersawley, DE56 2RD		
Drawing:	SITE LOCATION PLAN		
Dwg No:	769 - 2021 - 001	Date:	25/02/2021
Scale:	1:1250	Paper size:	A1
RIBA Stage:	3		

Please Note:

Drawings up to RIBA Work Stage 4 are not sufficiently detailed for construction

DO NOT SCALE DRAWING

© Grey Richards Trowell Architecture all rights reserved