
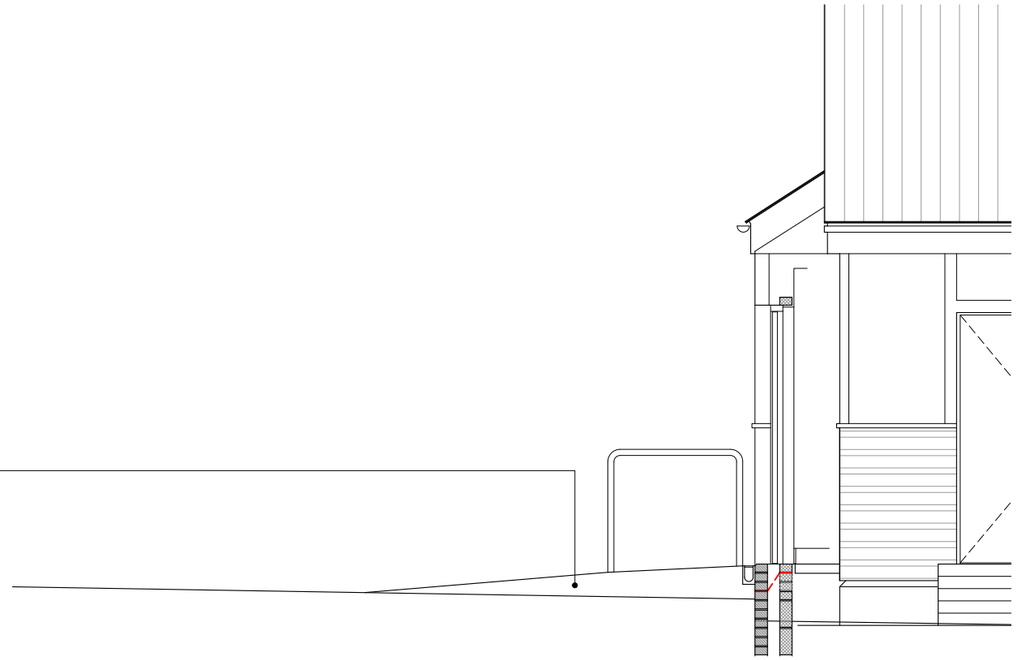


02/002 Plan of Section through the ramp.
1:50

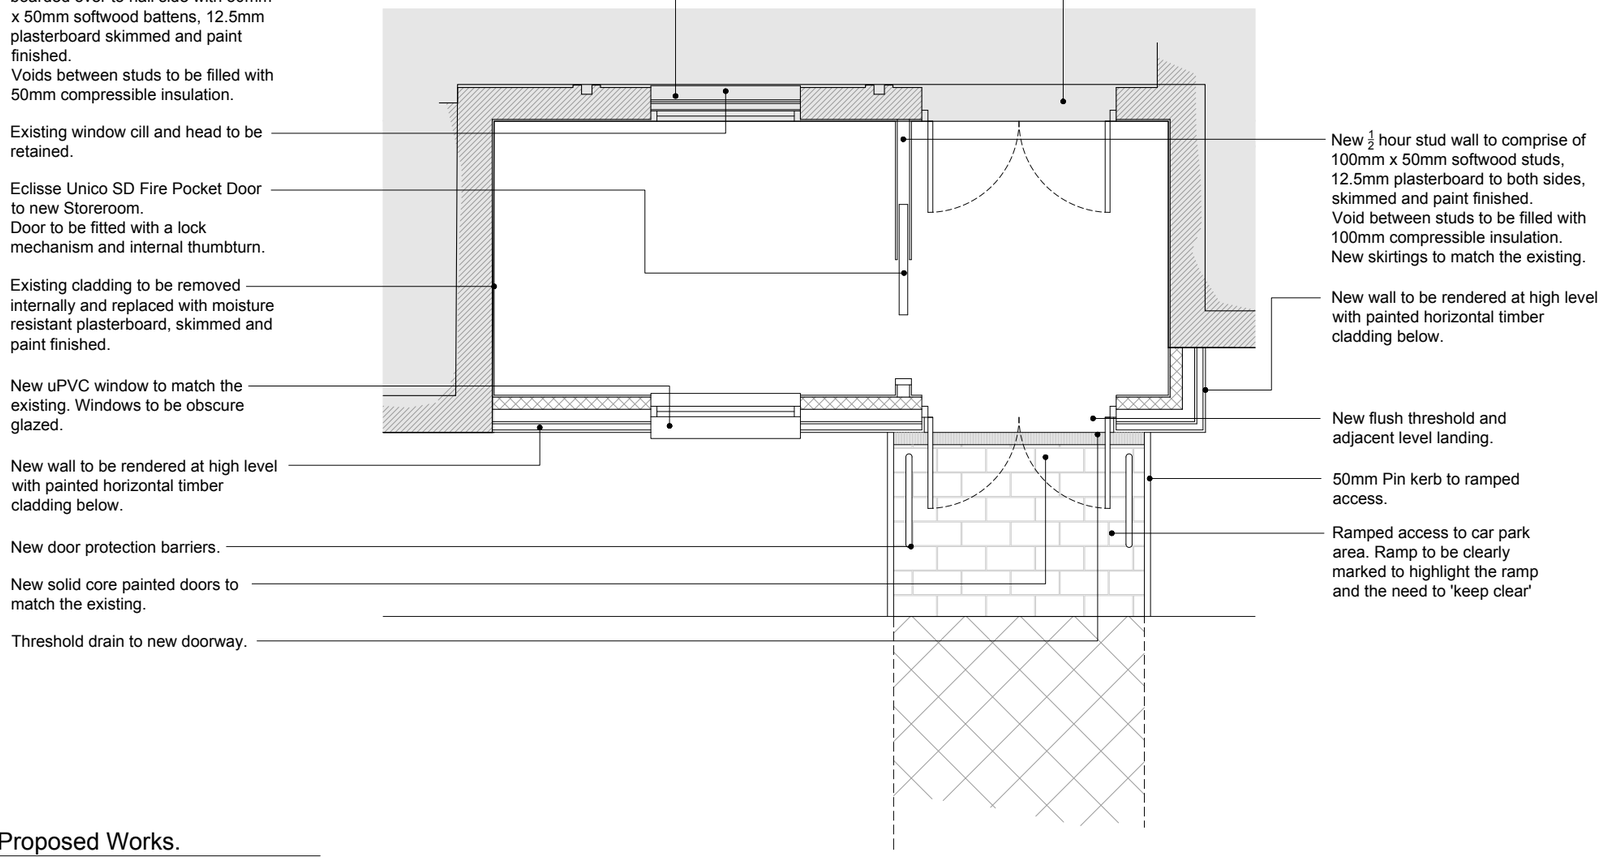

02/001 Plan of Proposed Works.
1:50

FILE: *20-105 - Model.dwg*

N

NOTES:
1. Insert note.

Rev.	Drawn	Comments	Date

Status Planning

dkmy architects ltd
Davidson Keighley Marston Ya
a: 10 Spencer Road, Belper, Derbyshire DE5 1JY
e: info@dkmy.co.uk
m: 07847 328 233
w: www.dkmy.co.uk

PROJECT
Proposed Storeroom and Fire Escape to Holbrook Village Hall, Derbyshire.

CLIENT
HAHVCC Trust

TITLE
Floor Plan of Proposed Works.

DRAWN	CHECKED		
RjK	JC		
NUMBER	REVISION	ORIGINAL SIZE	
20-105-08-11	A	A3	
SCALE	DATE		
1:50	Jan '21		