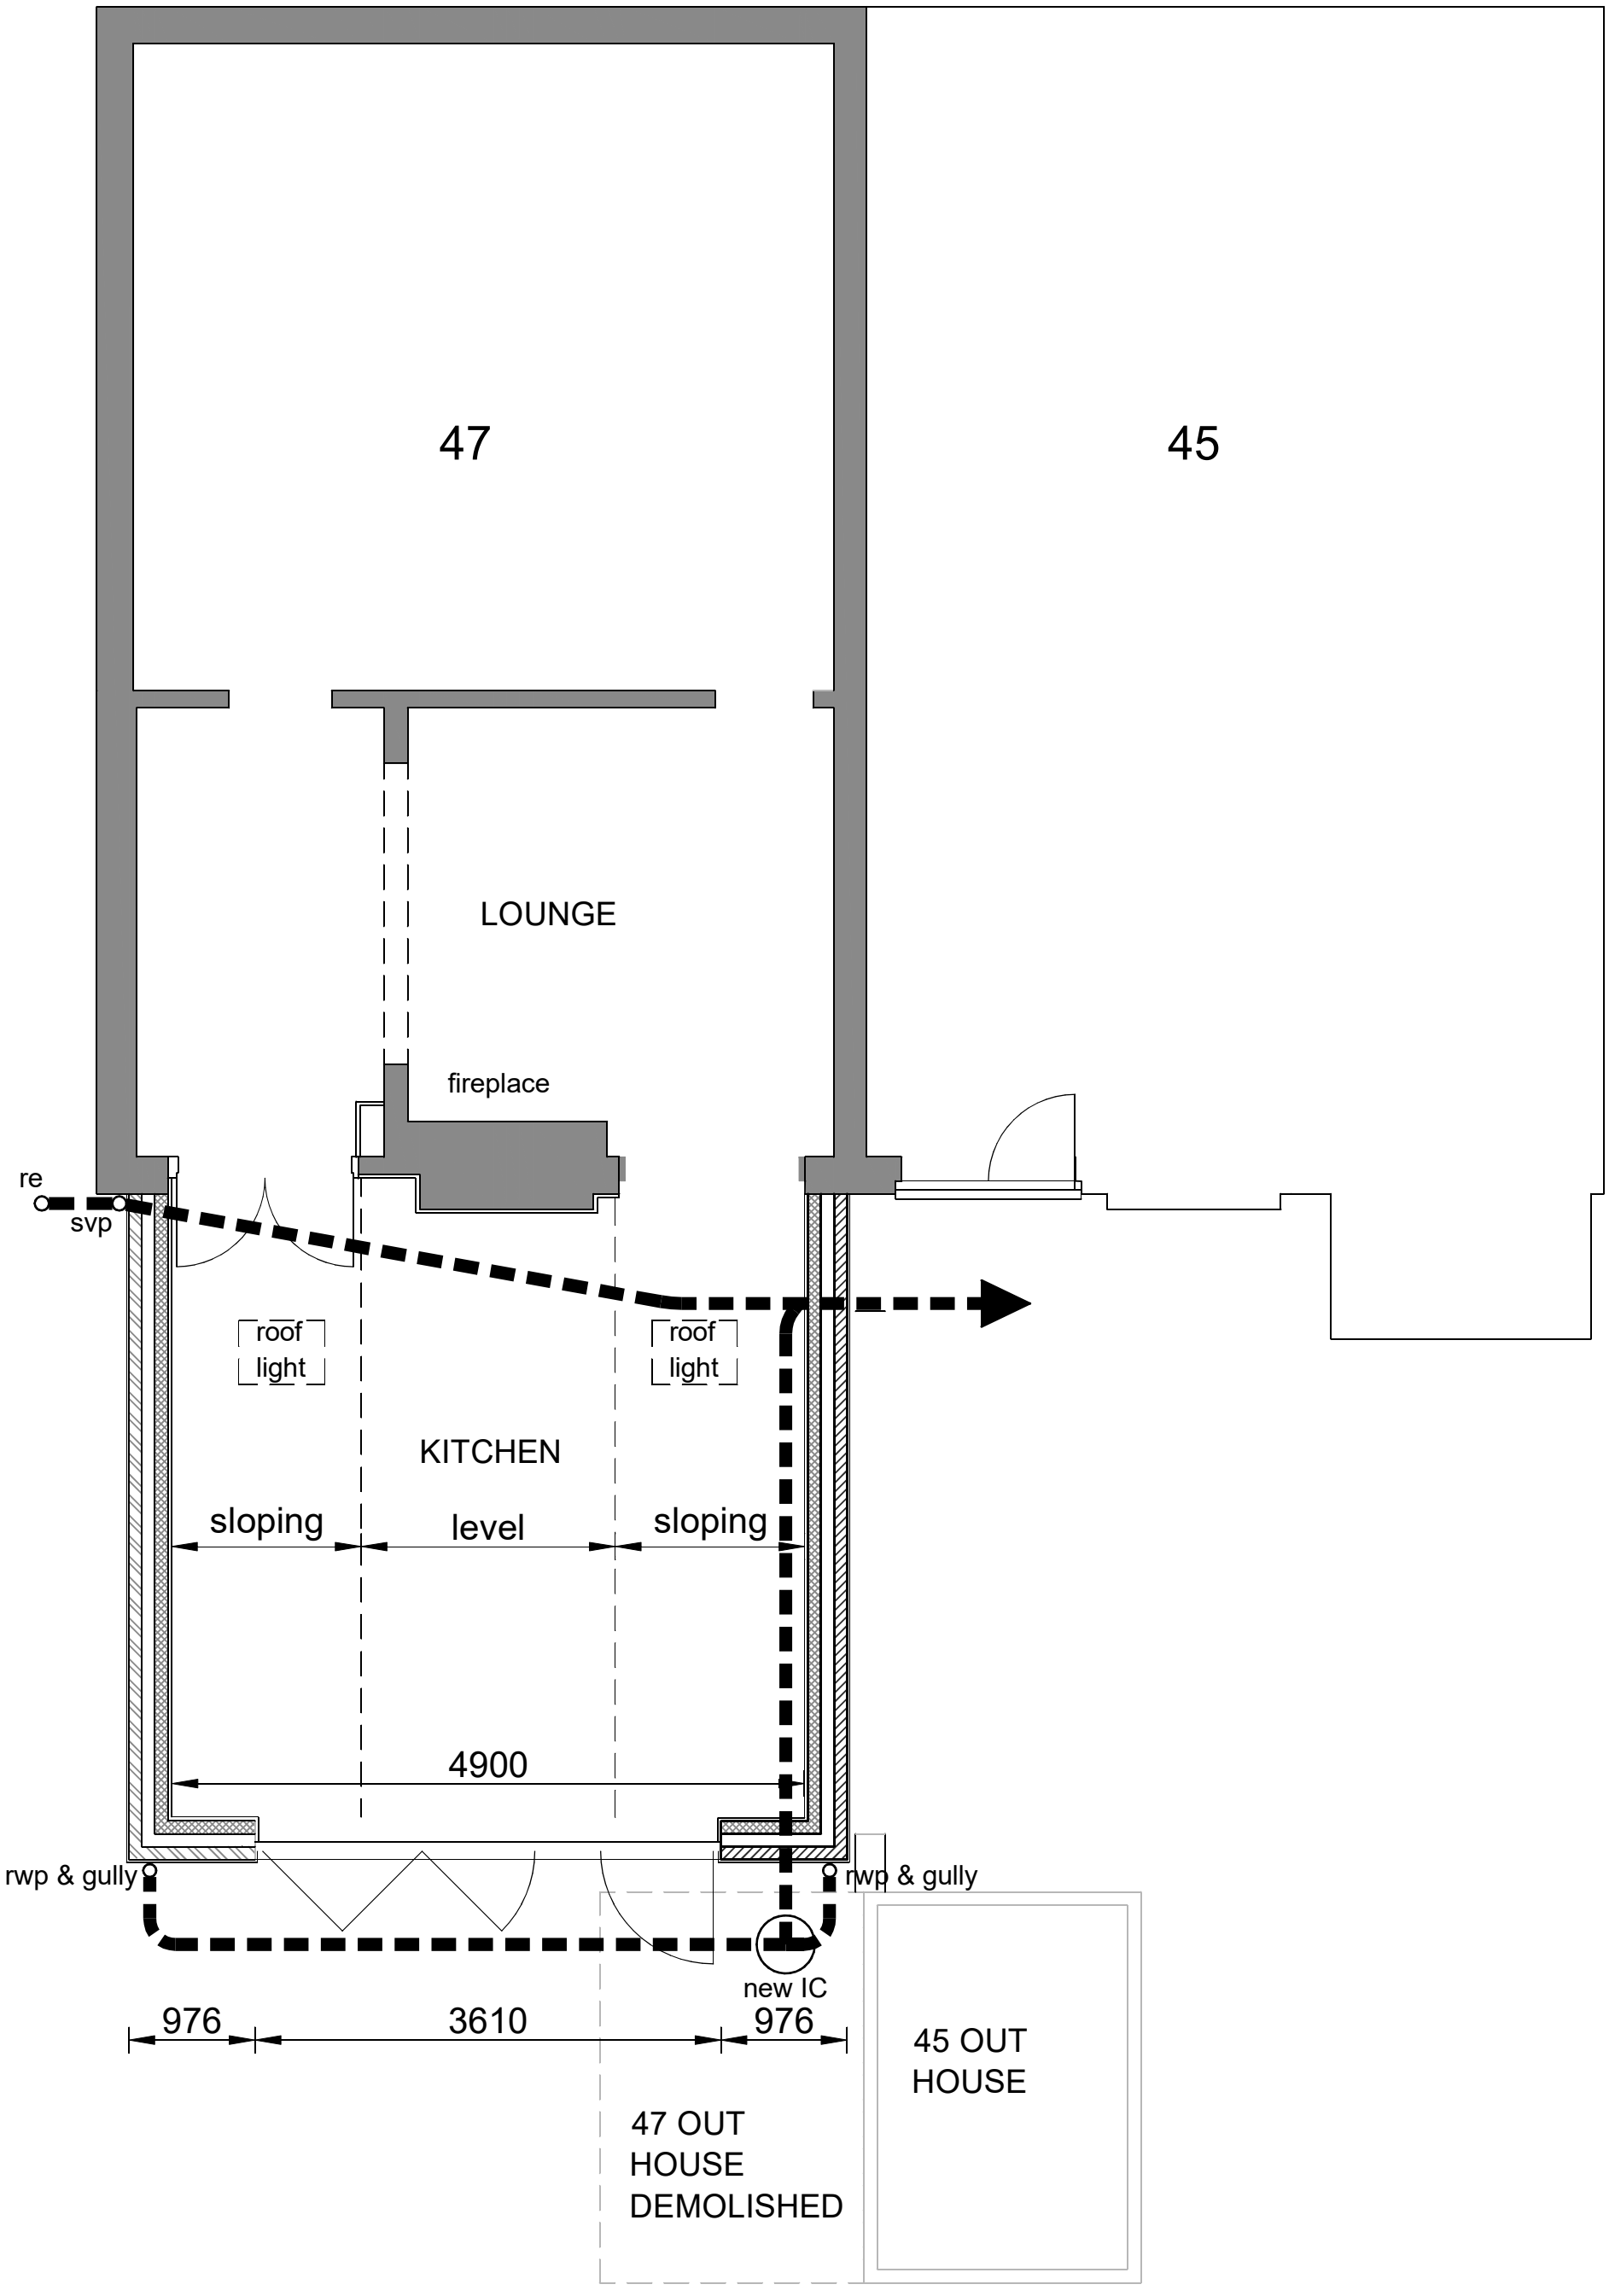


REV	DATE	BY	DESCRIPTION

DARREN MAYNER ARCHITECTURE	54 ROWTHORNE AVENUE SWANWICK ALFRETON DE55 1RZ 01773 602082 www.mayner-architecture.co.uk	PROPOSED EXTENSION TO 47 SLEETMOOR LANE SOMERCOTES	GROUND FLOOR PLAN AS PROPOSED	DRAWN DM / DATE 1-3-2021	SIZE A3 / SCALE 1:50 / NO. DMA-087-009 / REV