
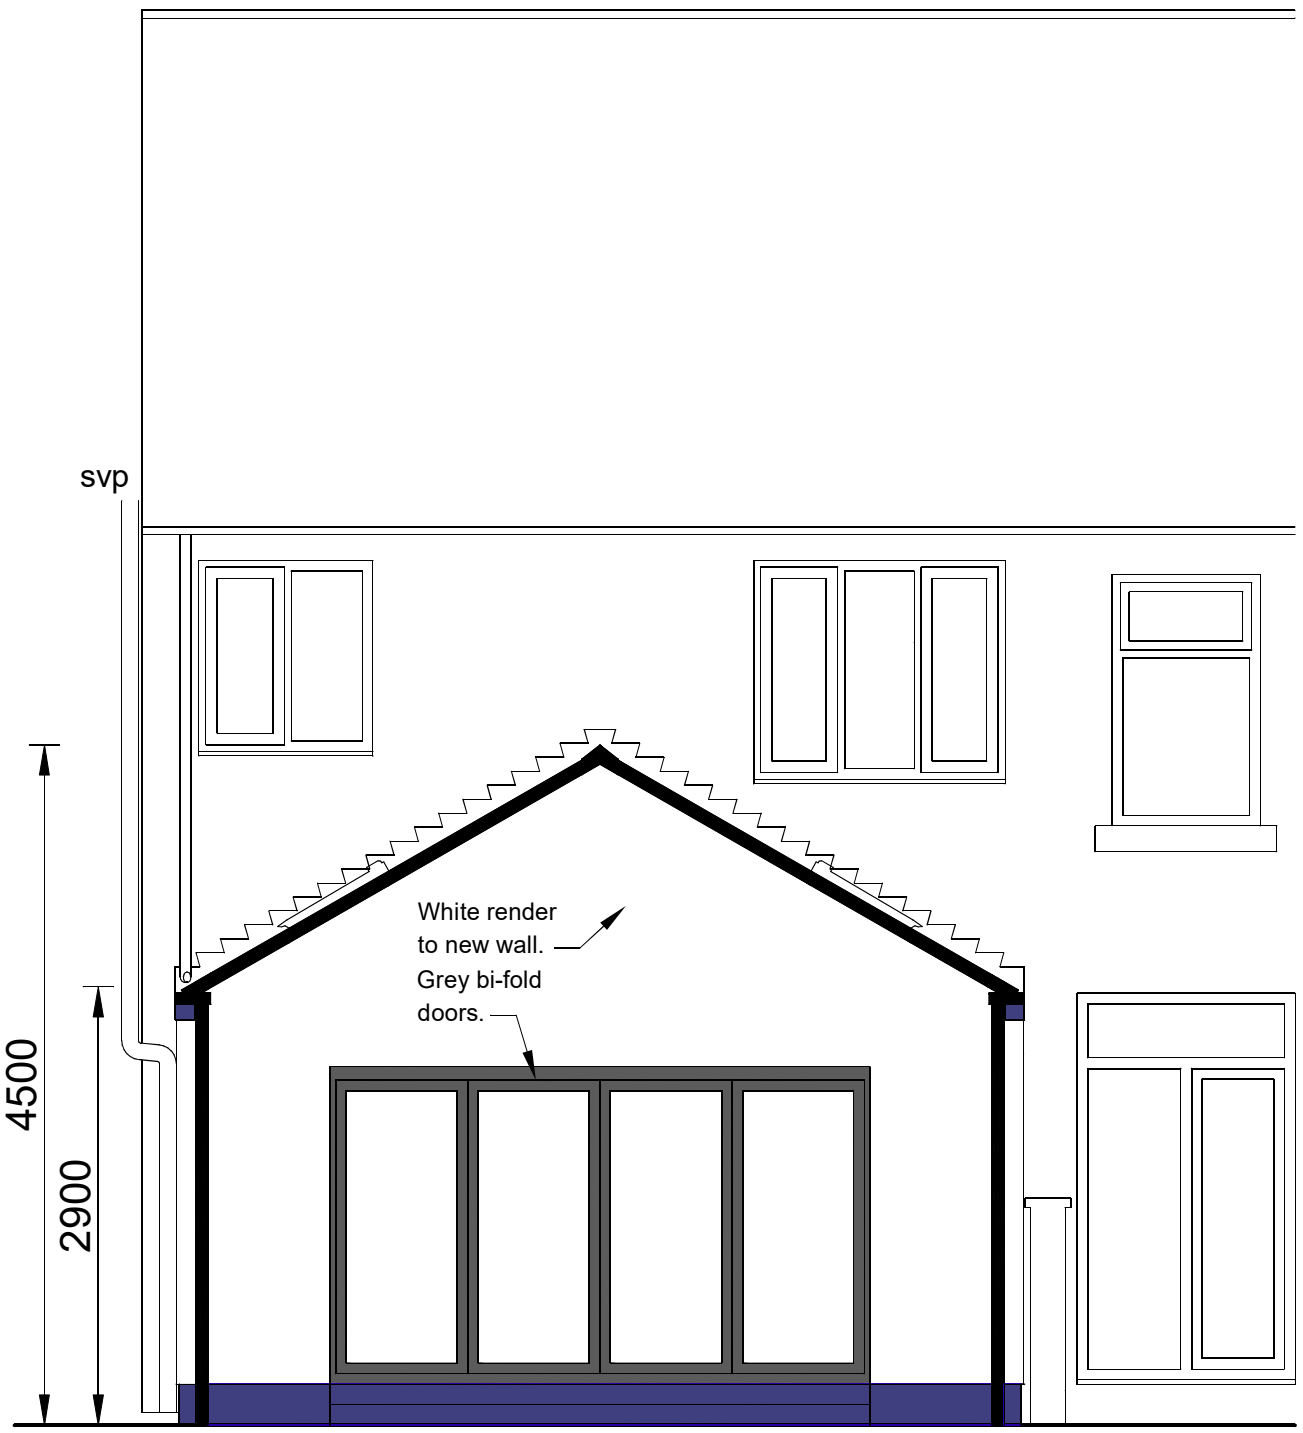


REAR ELEVATION (SOUTH)

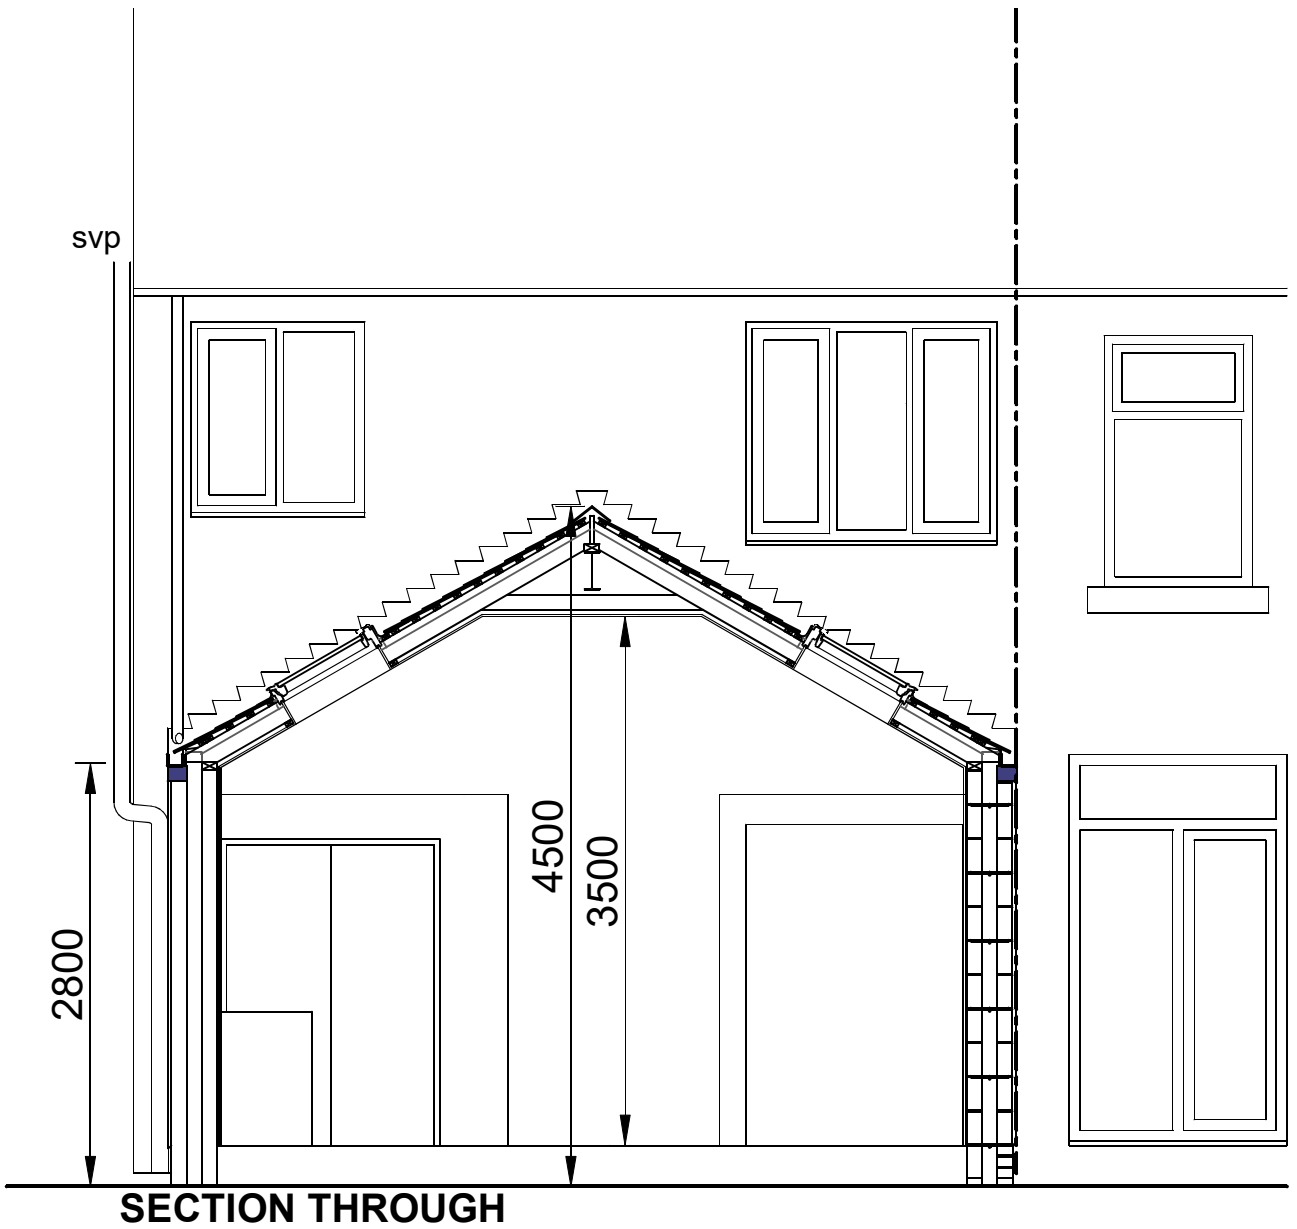

SECTION THROUGH
EXISTING EXTENSION

REV	DATE	BY	DESCRIPTION

DARREN MAYNER ARCHITECTURE	54 ROWTHORNE AVENUE SWANWICK ALFRETON DE55 1RZ 01773 602082 www.mayner-architecture.co.uk	PROPOSED EXTENSION TO 47 SLEETMOOR LANE SOMERCOTES	SECTION & SOUTH ELEVATION AS PROPOSED	DRAWN DM SIZE A3 NO. DMA-087-012	DATE 5-3-2021 SCALE 1:50 REV